



Elevation to Boundary

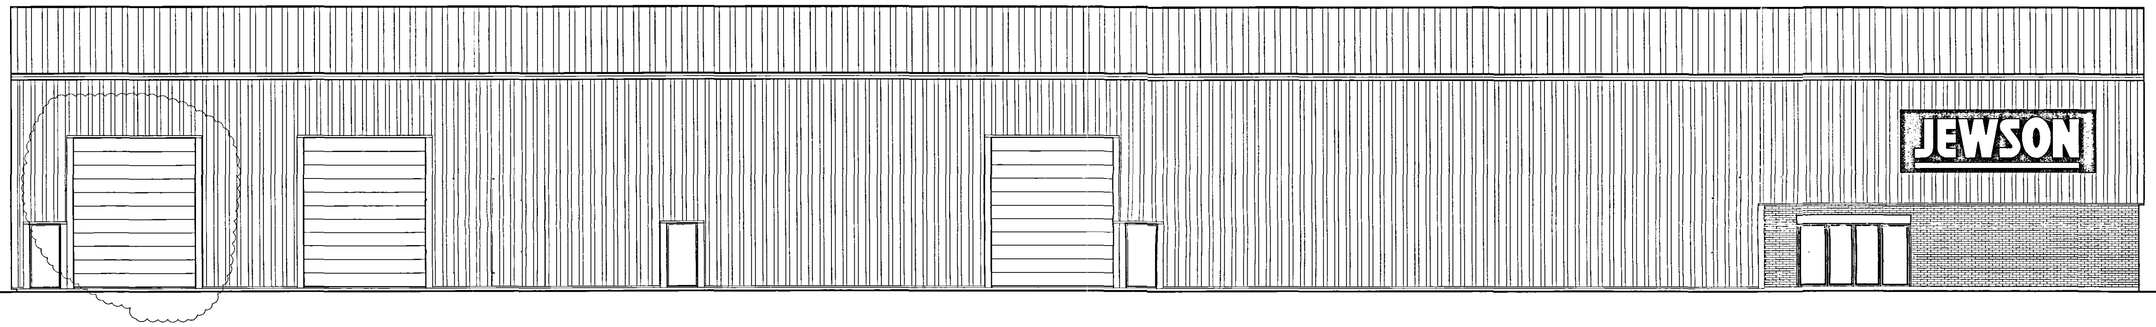


Elevation to Yard to East

Roof Cladding to be Colourcoat Albatross.
Wall Cladding to be Colourcoat Sargasso
Facing Brickwork to be Buff. Proposal to be submitted.
Window, Door and Shutter colours to be advised.

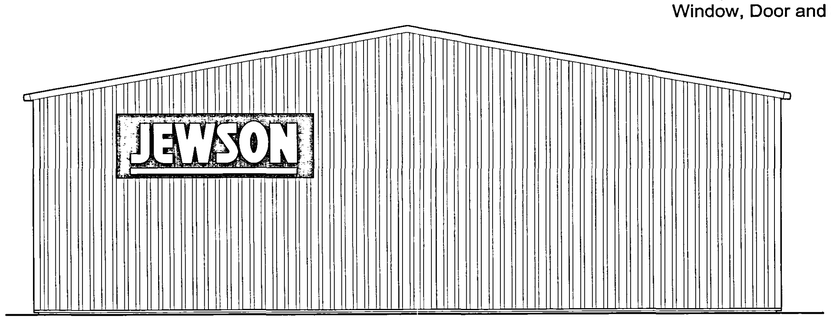

Elevation to Wardentree Lane

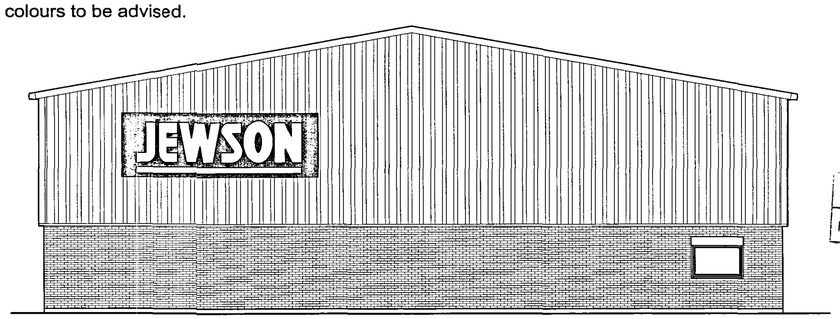

Elevation to Yard to North

AMENDED PLAN
Ref. A1

SHDC
PLANNING & DEVELOPMENT
- 4 APR 2006
Ref. 1165/06

C : 29/03/06 : Additional Roller Shutter Added to Elev to East
B : 16/02/06 : Construction Issue
A : 18/08/05 : Indicative Signage Added
/ : 05/08/05 : Planning Issue

L5 DESIGN

Lindum Business Park, Station Road
North Hykeham, Lincoln LN6 3QX
Tel: (01522) 500300
Fax: (01522) 852221
E - Mail: design@lindumgroup.co.uk

Client
JEWSON LTD

Project
Proposed New Unit
Wardentree Park
Spalding

Drawing Title
Proposed Elevations

Date	Scale
February 2006	1/100
Drawn By: Ian Turnell	Client Ref
Drawing Number: 25-0129 / 300	Revision: C

COPYRIGHT
COPYRIGHT OF THIS DRAWING BELONGS TO LINDUM GROUP LIMITED AND ITS SUBSIDIARY AND ASSOCIATED COMPANIES AND NO PART THEREOF MAY BE REPRODUCED OR UTILISED IN ANY WAY WHATSOEVER WITHOUT THE PRIOR WRITTEN CONSENT OF LINDUM
NO DIMENSIONS ARE TO BE SCALED FROM THIS DRAWING USE FIGURED DIMENSIONS ONLY

Jewson Ltd, Wardentree Park, Spalding