
COPYRIGHT

COPYRIGHT OF THIS DRAWING BELONGS TO LINDUM GROUP LIMITED AND ITS SUBSIDIARY AND ASSOCIATED COMPANIES AND NO PART THEREOF MAY BE REPRODUCED OR UTILISED IN ANY WAY WHATSOEVER WITHOUT THE PRIOR WRITTEN CONSENT OF LINDUM
NO DIMENSIONS ARE TO BE SCALED FROM THIS DRAWING USE FIGURED DIMENSIONS ONLY

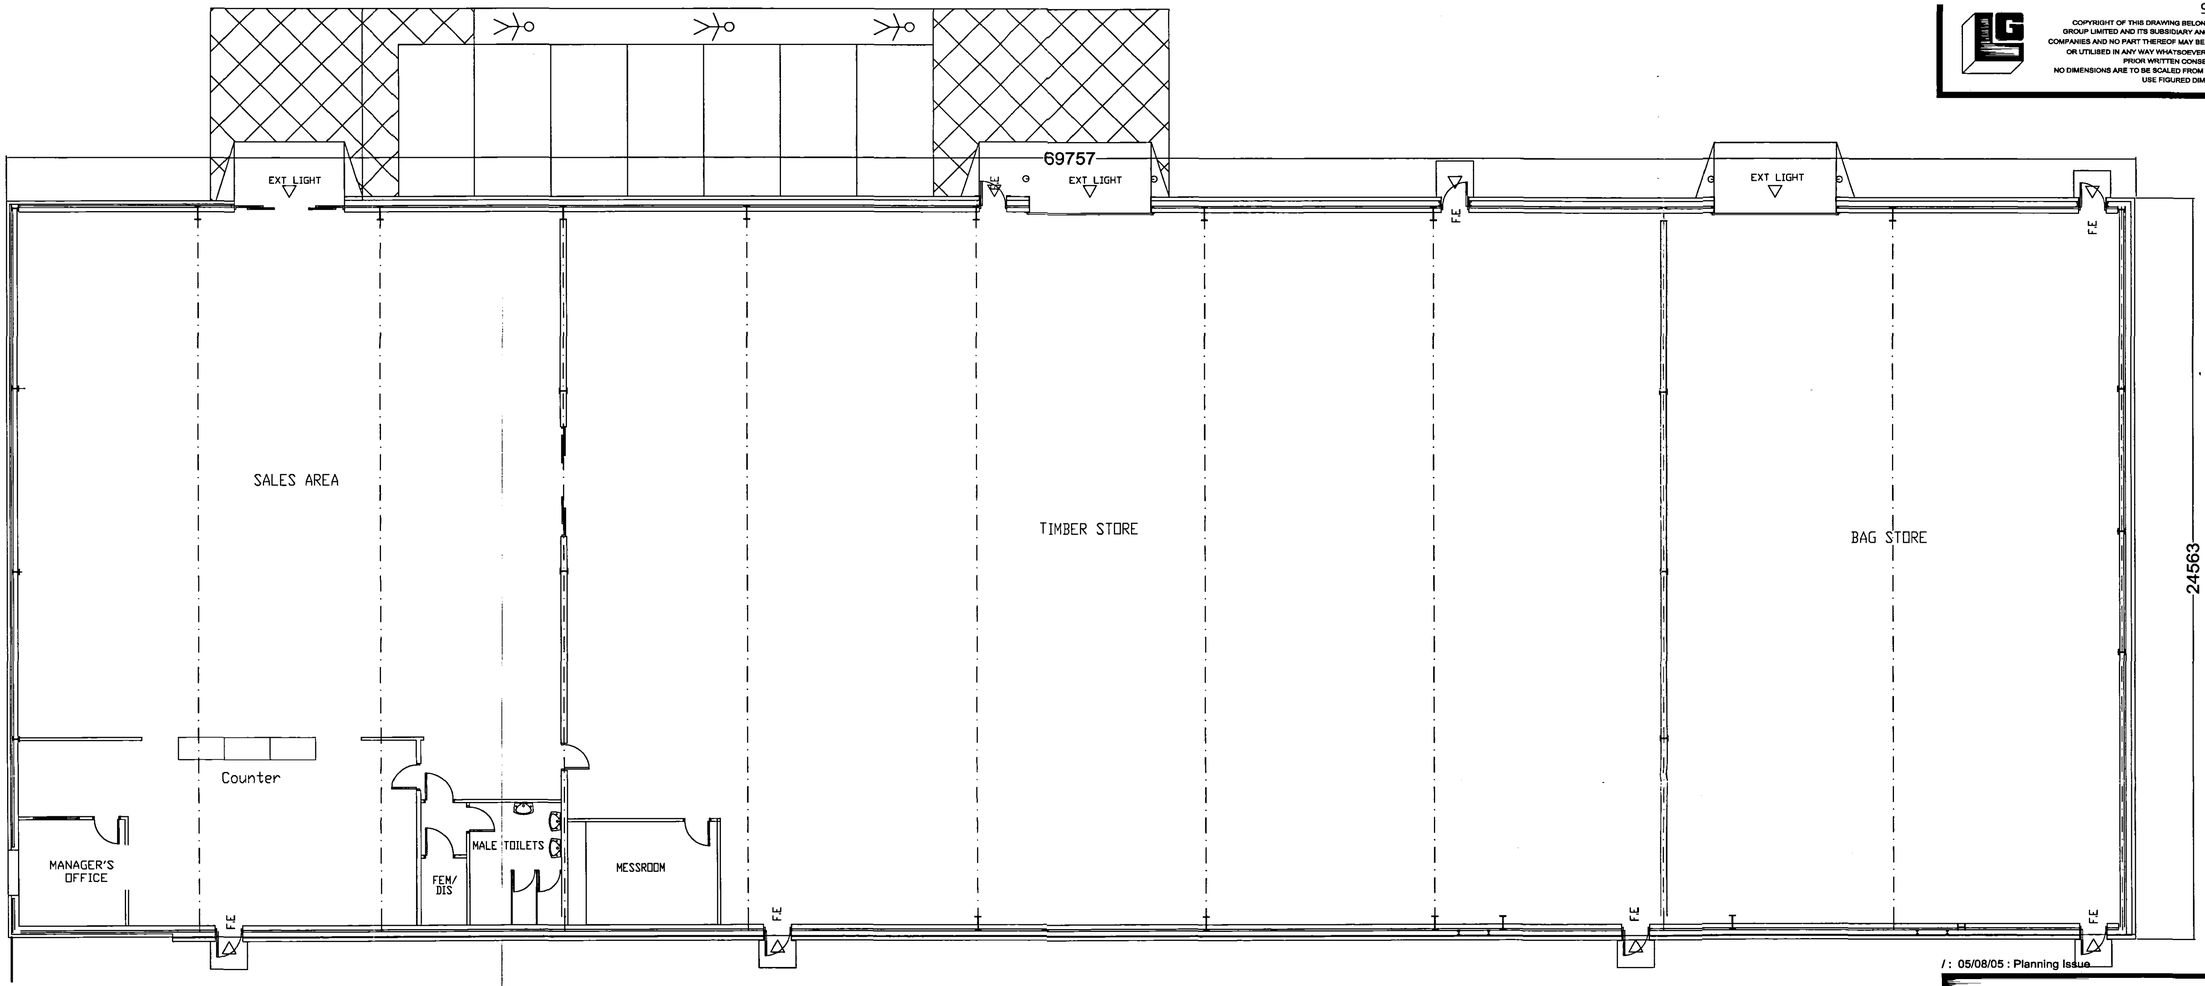


/ : 05/08/05 : Planning Issue

29 AUG 2005
1165/05

L5 DESIGN

Lindum Business Park, Station Road
North Hykeham, Lincoln LN6 3QX
Tel: (01522) 500300
Fax: (01522) 852221
E - Mail: design@lindumgroup.co.uk

Client
JEWSON LTD

Project
Proposed New Unit
Wardentree Park
Spalding

Drawing Title
BUILDING PLAN

DETERMINED PLAN

| Date | Scale |
|---|---|
| August 2005 | 1/100 |
| Drawn By: Ian Turnell | Client Ref |
| Drawing Number: L5-137 / 200 | Revision: / |

Jewson Ltd, Wardentree Park, Spalding