

NOTES


This drawing/design is for use solely in connection with the project

This drawing/design is the copyright of BD+M (UK) LTD and must not be reissued, loaned or copied without written consent. All dimensions/setting out to be checked on site by the contractor before construction proceeds.


Use written dimensions only, do not scale. This drawing to be read in conjunction with all construction status information relevant to the project.

Any apparent discrepancy to be brought to the attention of BD+M.


DRAWING STATUS
P - Preliminary
T - Tender
Contract
Survey
Detail Design
C - Construction
R - Record
Proposals subject to the following:
Local Authority approval
Statutory Authority Requirements
Public Utility requirements

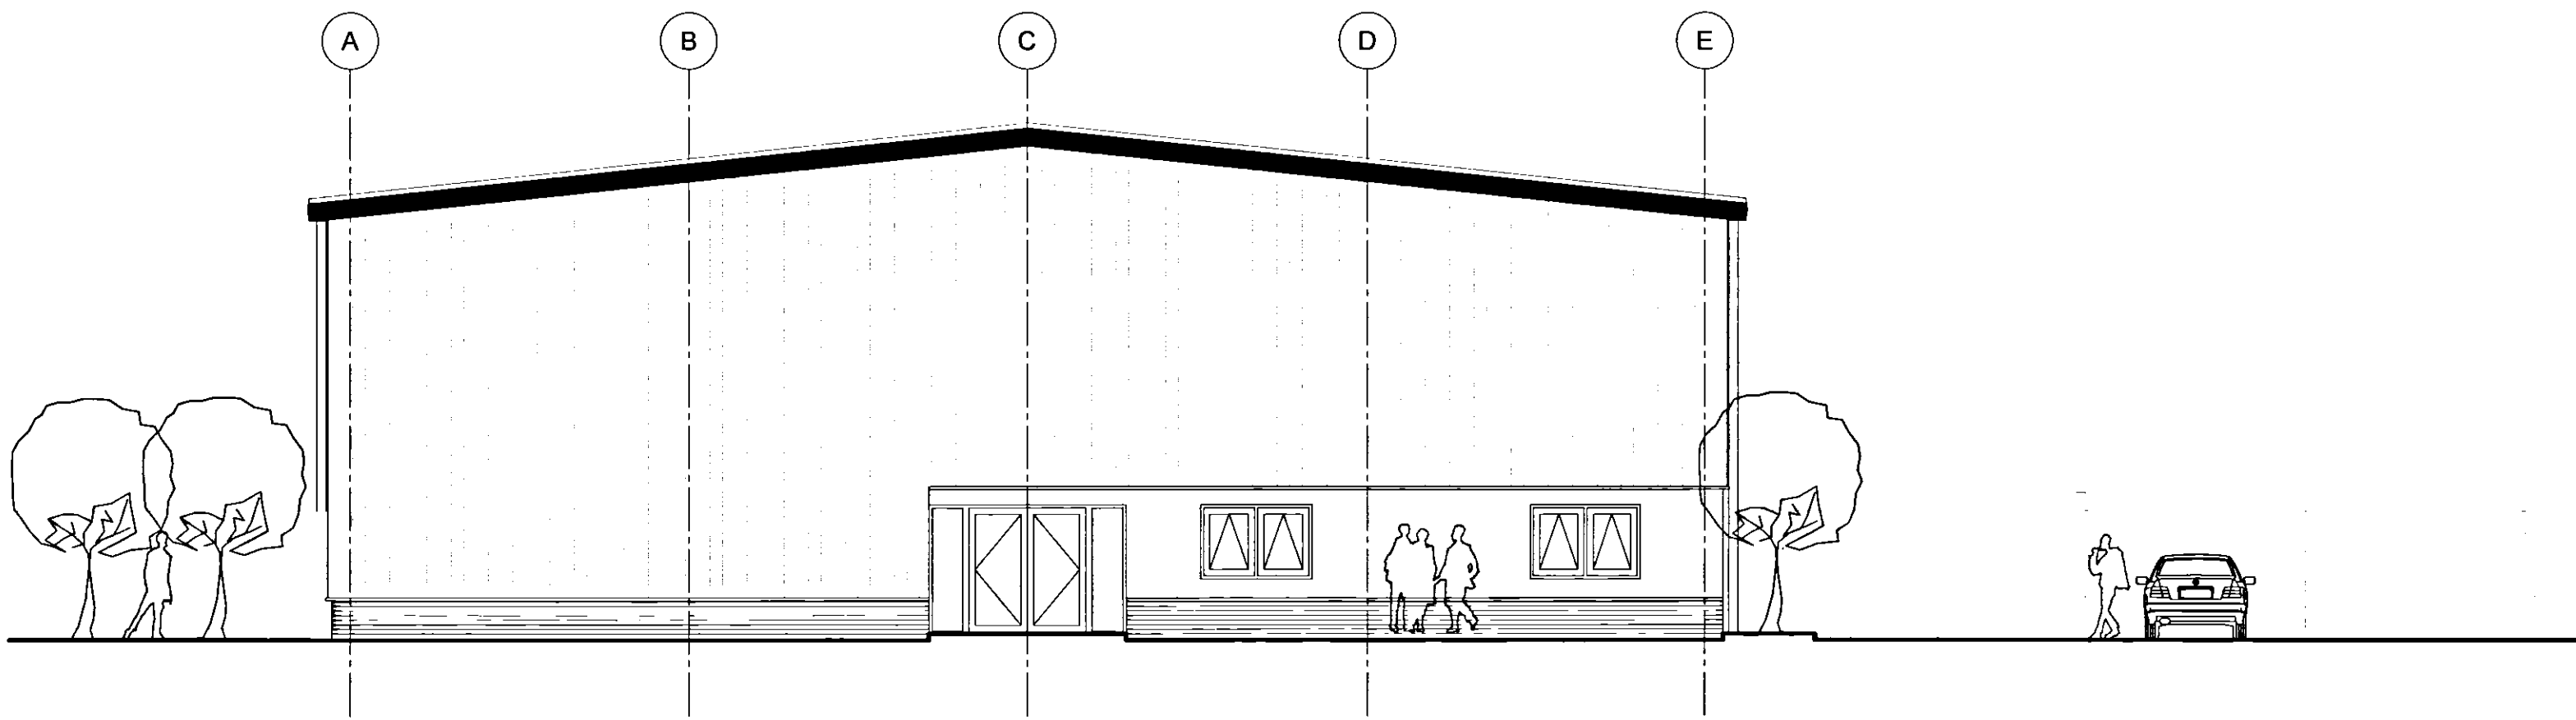


front [west]

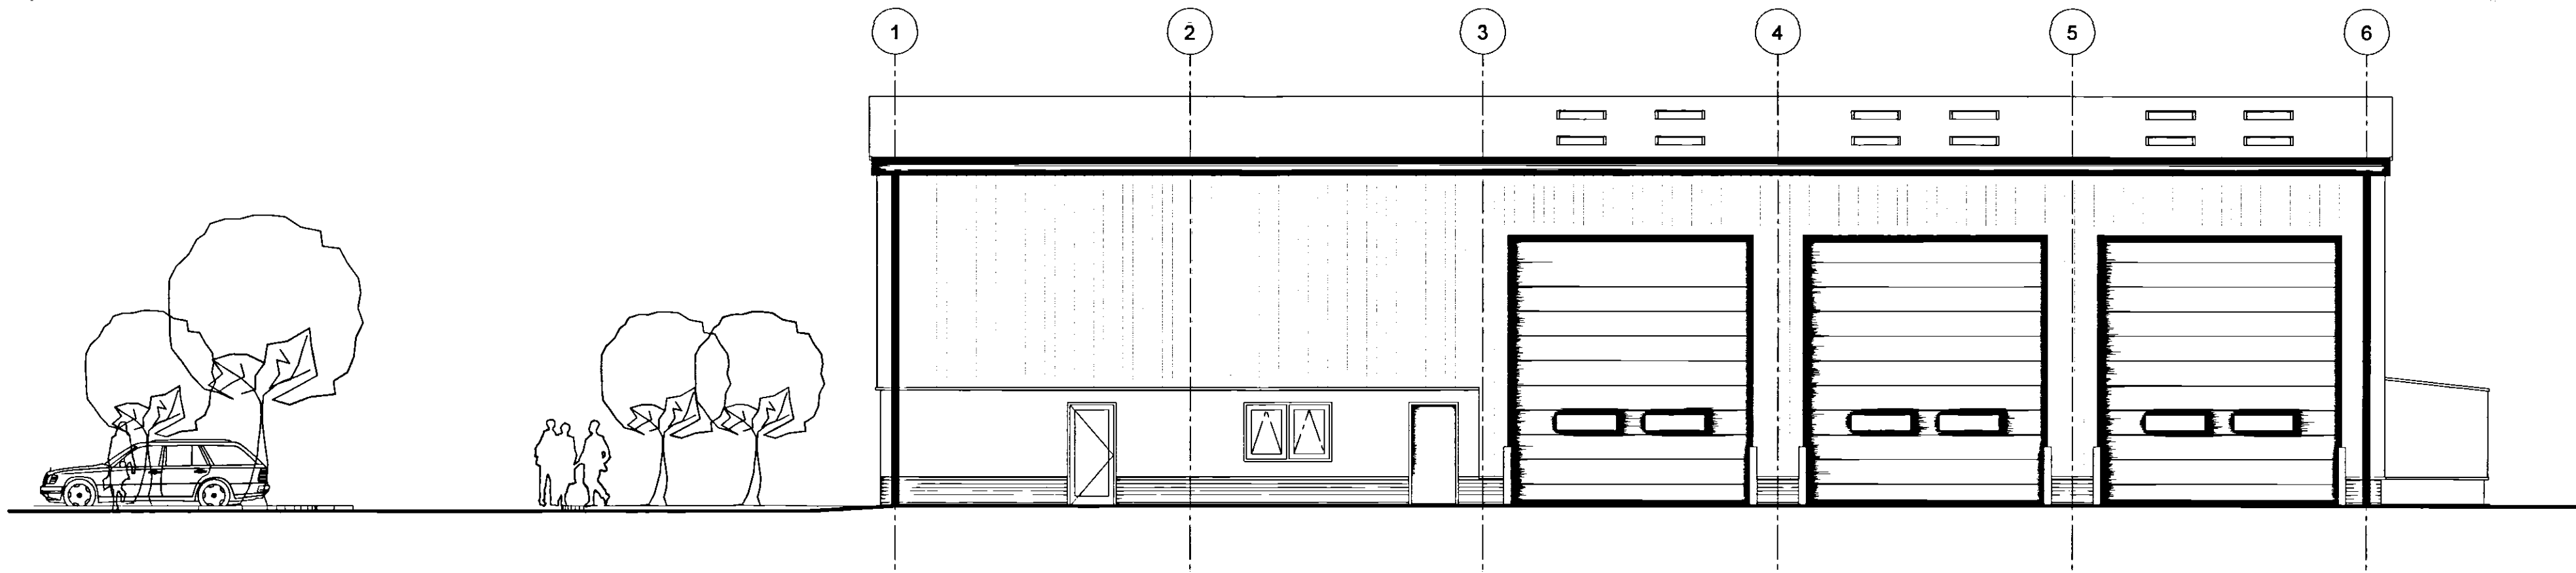

side [south]

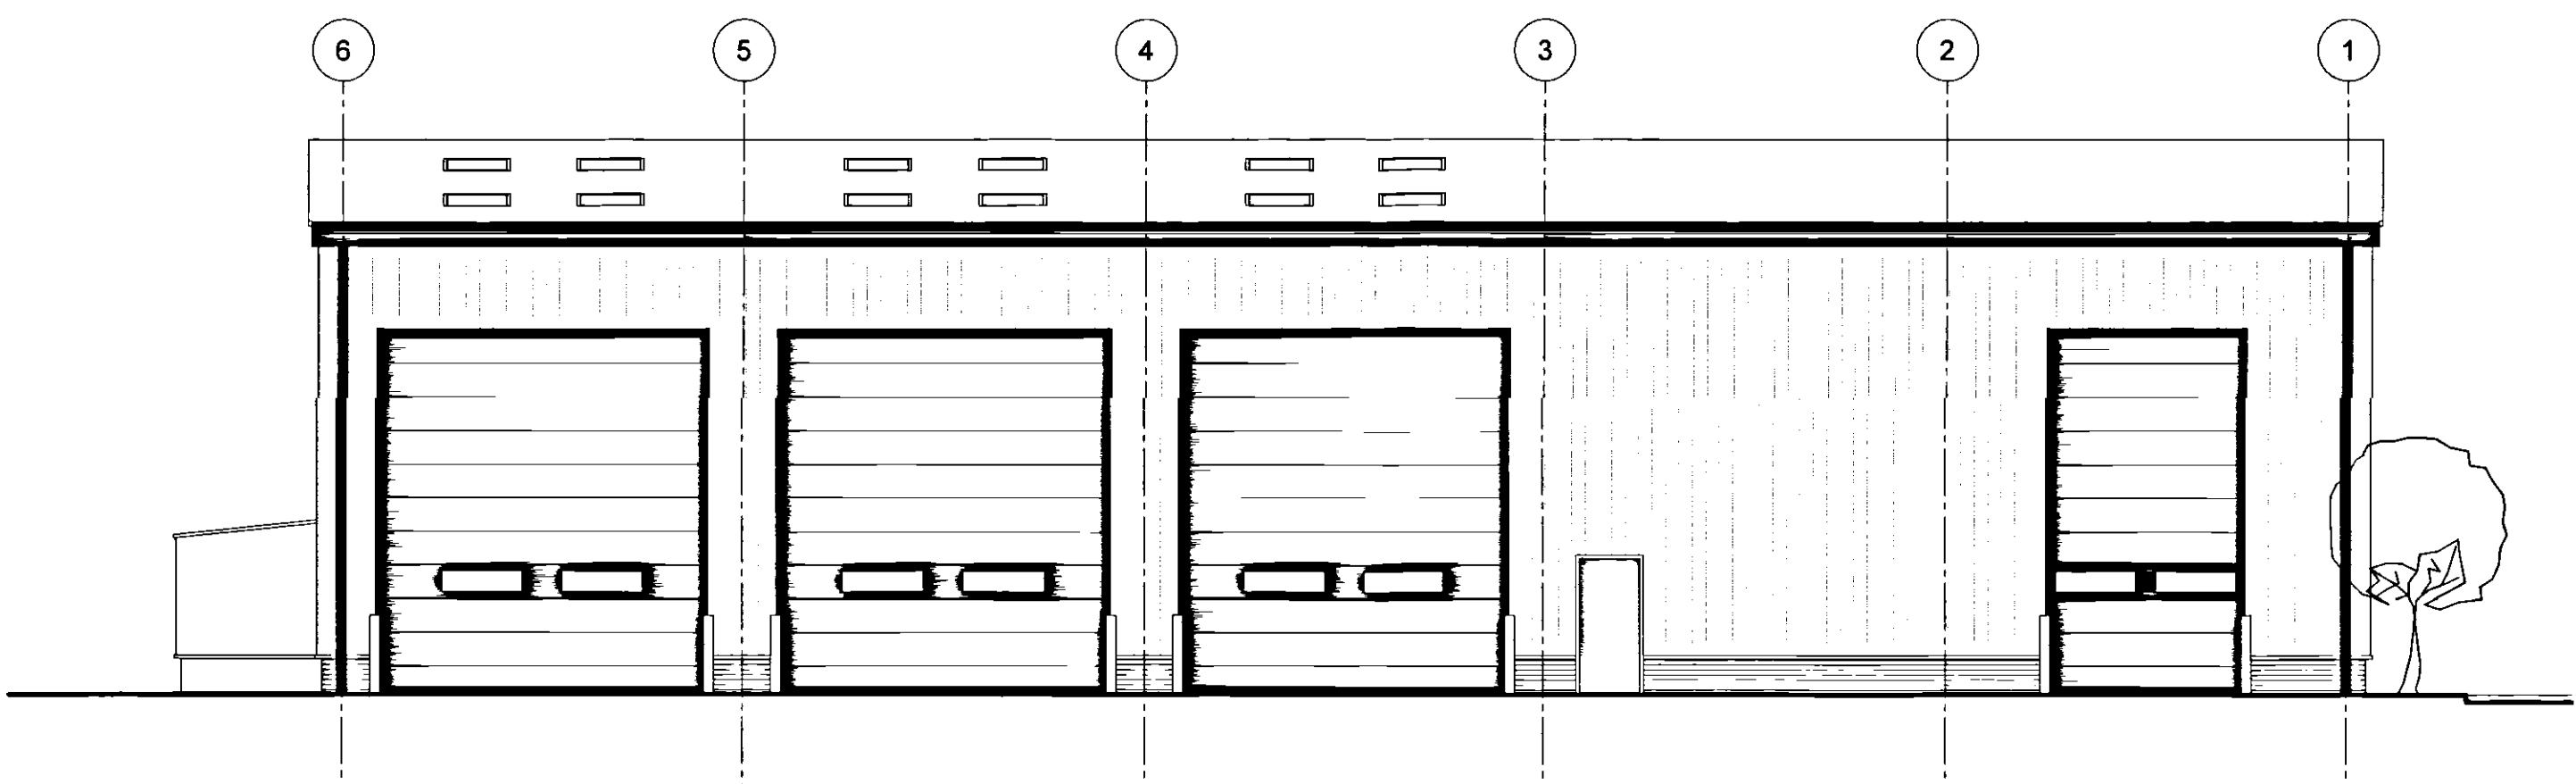

side [north]

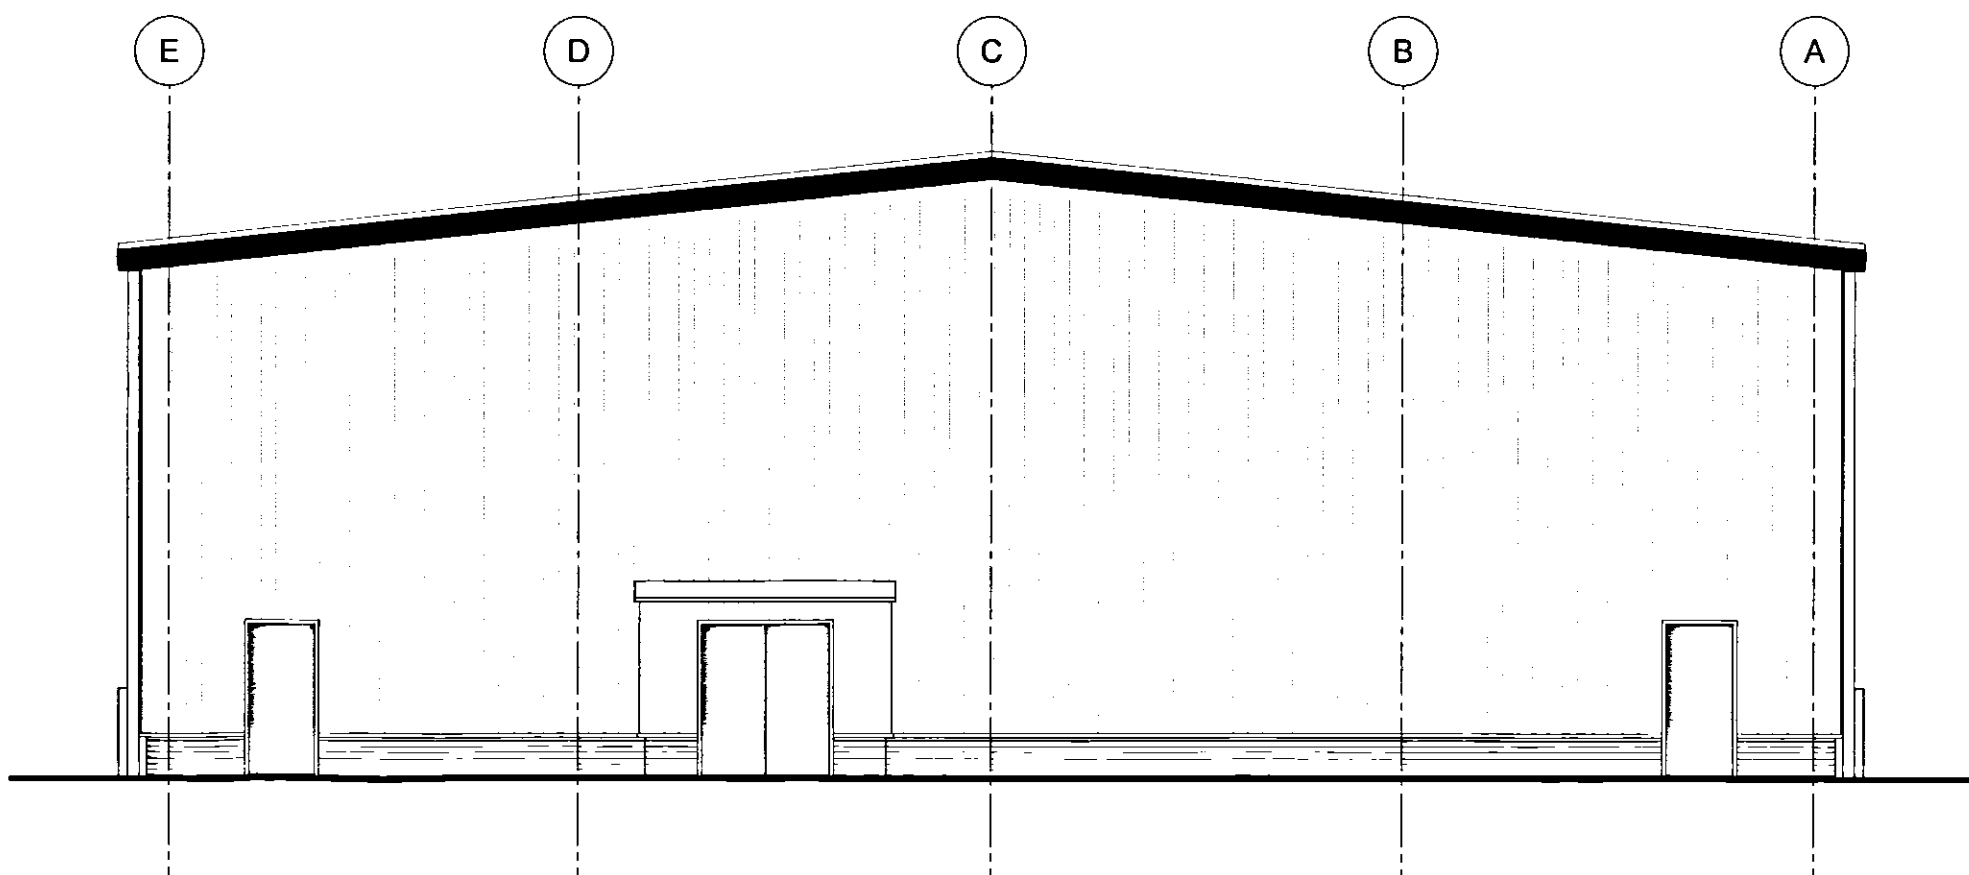

rear [east]

EXTERNAL MATERIALS

GENERAL:
Predominantly light grey with blue accents,
to align with the DAF corporate brand.

ROOF:
CLADDING - Kingspan KS1000 RW profiled Roof Panels - colour ALBATROSS SC (light grey);
Colorcoat HPS200C Plastisol finish;
ROOFLIGHTS - 10% translucent over workshop areas

WALL CLADDINGS:
Kingspan KS1000 RW profiled Wall Panels, corner trims etc.
colour ALBATROSS SC (light grey); Colorcoat HPS200C Plastisol finish;

BRICKWORK:
Plinths: Up to 0.6m, selected dark blue engineering facing brickwork [to be selected];
Facings: Above 0.6m to 2.4m, selected buff facing brickwork [to be selected];

WINDOWS AND DOORS:
Windows: Kawneer double glazed powder coated aluminium windows with clear or tinted glass -
colour DAF DARK GREY (RAL 7012) frames with DAF LIGHT GREY (RAL 7035) top-hung casements;
Entrance Doors: Kawneer double glazed powder coated aluminium doors/sidelights with clear or tinted glass -
colour DAF DARK GREY (RAL 7012) frames with DAF LIGHT GREY (RAL 7035) leaves/stiles;
Personnel/Fire Exit doors: Solid hardwood gloss painted frames DAF DARK GREY (RAL 7012) with solid
heavy duty ply faced painted leaves DAF DARK GREY (RAL 7012);

BARGEBOARD/VERGE:
Kingspan standard external profiles - HPS200 FINISH - colour SARGASSO SC (RAL 5003);

RAINWATER GOODS:
Round profile RWPS, 150mm dia, HPS200 FINISH - colour SARGASSO SC (RAL 5003);
Standard profiled gutter, HPS200 FINISH - colour SARGASSO SC (RAL 5003);

WORKSHOP DOORS:
Sectional insulated overhead type - colour DARK [SARGASSO] BLUE (RAL 5003);
c/w clear vision panels (two per door); doors to be electrically operated;

BOLLARDS:
1500mm high above GL, approx 150mm dia; heavy duty;



GATES:
Hinged, manually operated security gates - colour DAF DARK GREY (RAL 7012)

FENCING:
Security fencing to perimeter, 2 metres high; to be selected and approved by Planning Authority;
colour DAF LIGHT GREY (RAL 7035)

SERVICE AREAS:
Natural concrete

PARKING AREAS/FOOTPATHS:
Concrete block pavers - colours to be selected;

PLANTING:
To a scheme approved by the Local Authority;

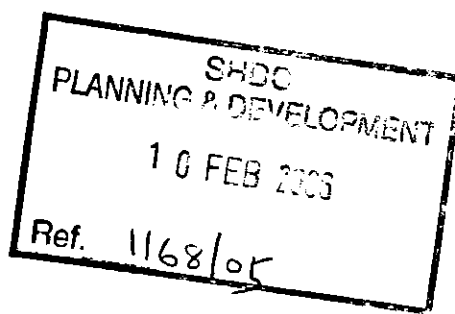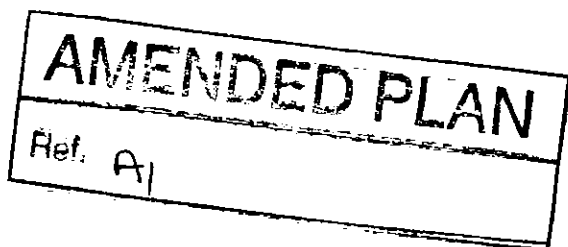

A 01-2006		Revised scheme:	BDM
rev	date	amendments	drawn
BD+M			
BUILDING DESIGN + MANAGEMENT (UK) LIMITED			
The Enterprise Centre, South Green Park, Marshall, Norfolk, NR20 3JY			
Tel: +44 (0) 1362 851100 Fax: +44 (0) 1362 851107			
email: info@bdm-uk.co.uk			
www.bdm-uk.co.uk			
client: FORD & SLATER LTD			
project: NEW DEALERSHIP			
WARDENTREE PARK - SPALDING			
drawing: ELEVATIONS			
scale	date	drawn by	rev
1:100	01-2006		BD+M
A1			
date	project no	drawing no	revision
P	2508	21	A

1:100