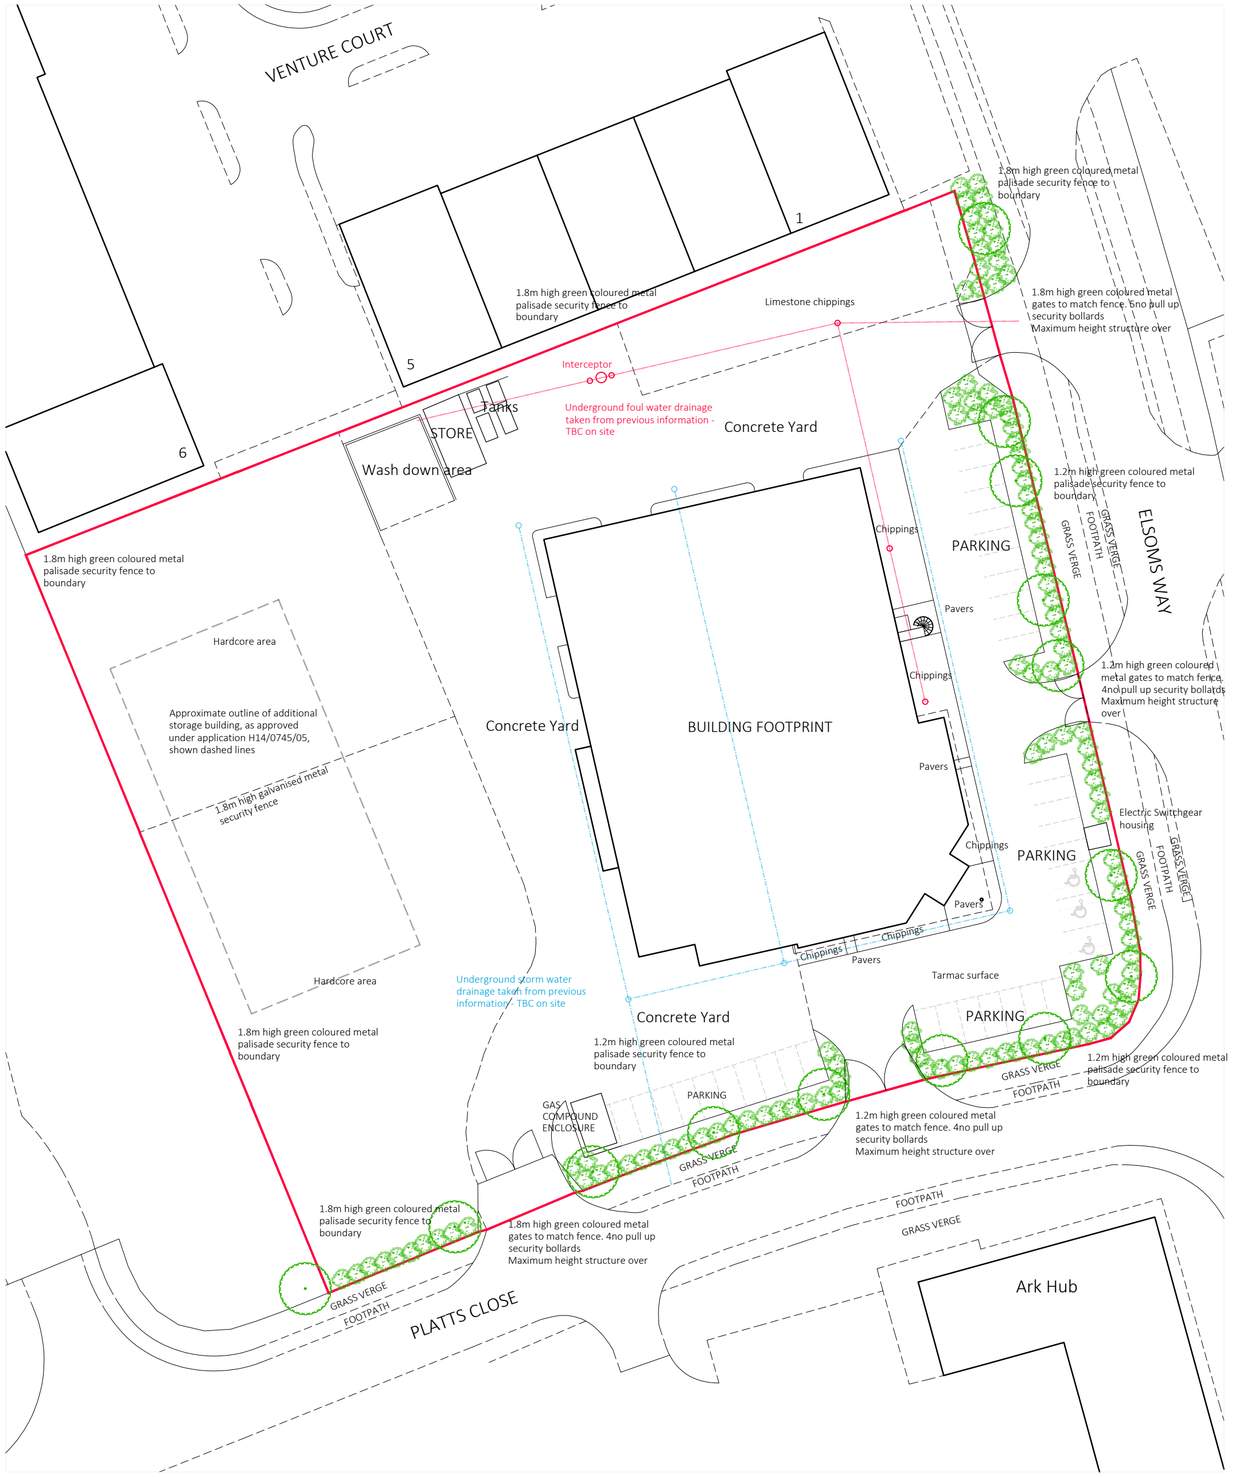

EXISTING SITE PLAN 1:500

0 10 20 30 40 50m

NORTH

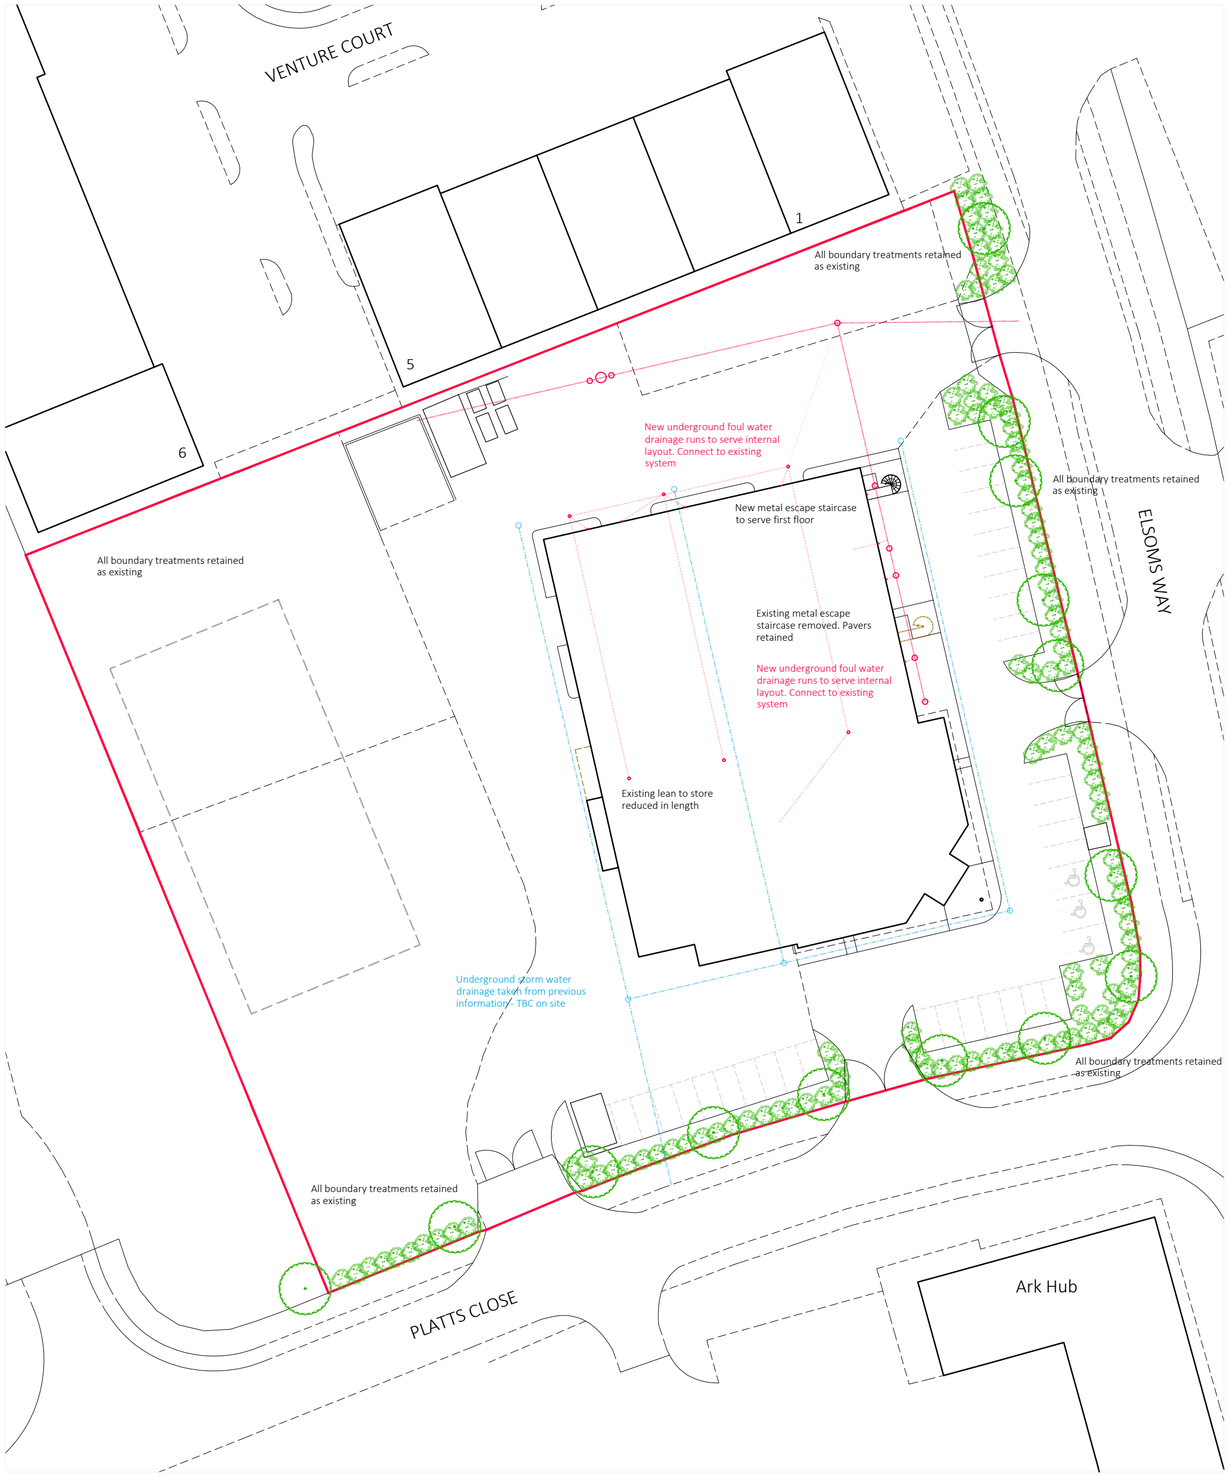

CHANGE OF USE & ALTERATIONS
FORMER PECKS, ELEOMS WAY, PINCHBECK
EXISTING & PROPOSED SITE PLANS

Scale: 1:500@A2 Date: 11/2025
Drawn: CRB Dwg No: 25042/PL02

PDG ARCHITECTS LTD
1 Eaglethorpe Barns,
Eaglethorpe, Warmington,
Peterborough, PE8 6TJ
T: 01733 371000
E: design@pdgarchitects.co.uk
W: www.pdgarchitects.co.uk

© 2025 PDG Architects Ltd. All rights reserved. This drawing remains the property of PDG Architects Ltd at all times and may not be reproduced or copied in whole or in part without their written consent