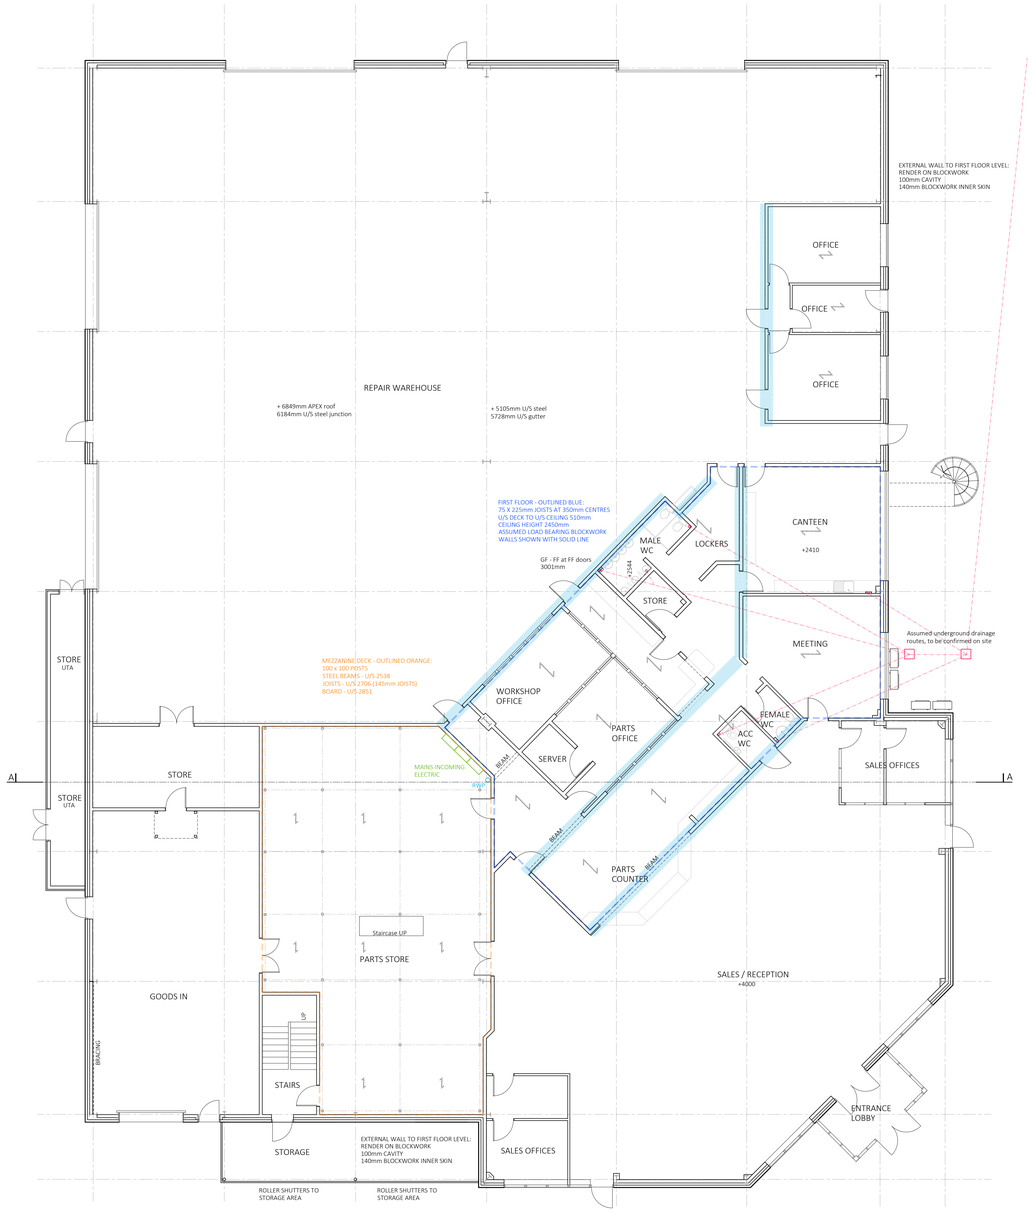

GROUND FLOOR PLAN 1:100

SPAN OF TIMBER FLOOR JOISTS

0 1 2 3 4 5 6 7 8 9 10m

NORTH

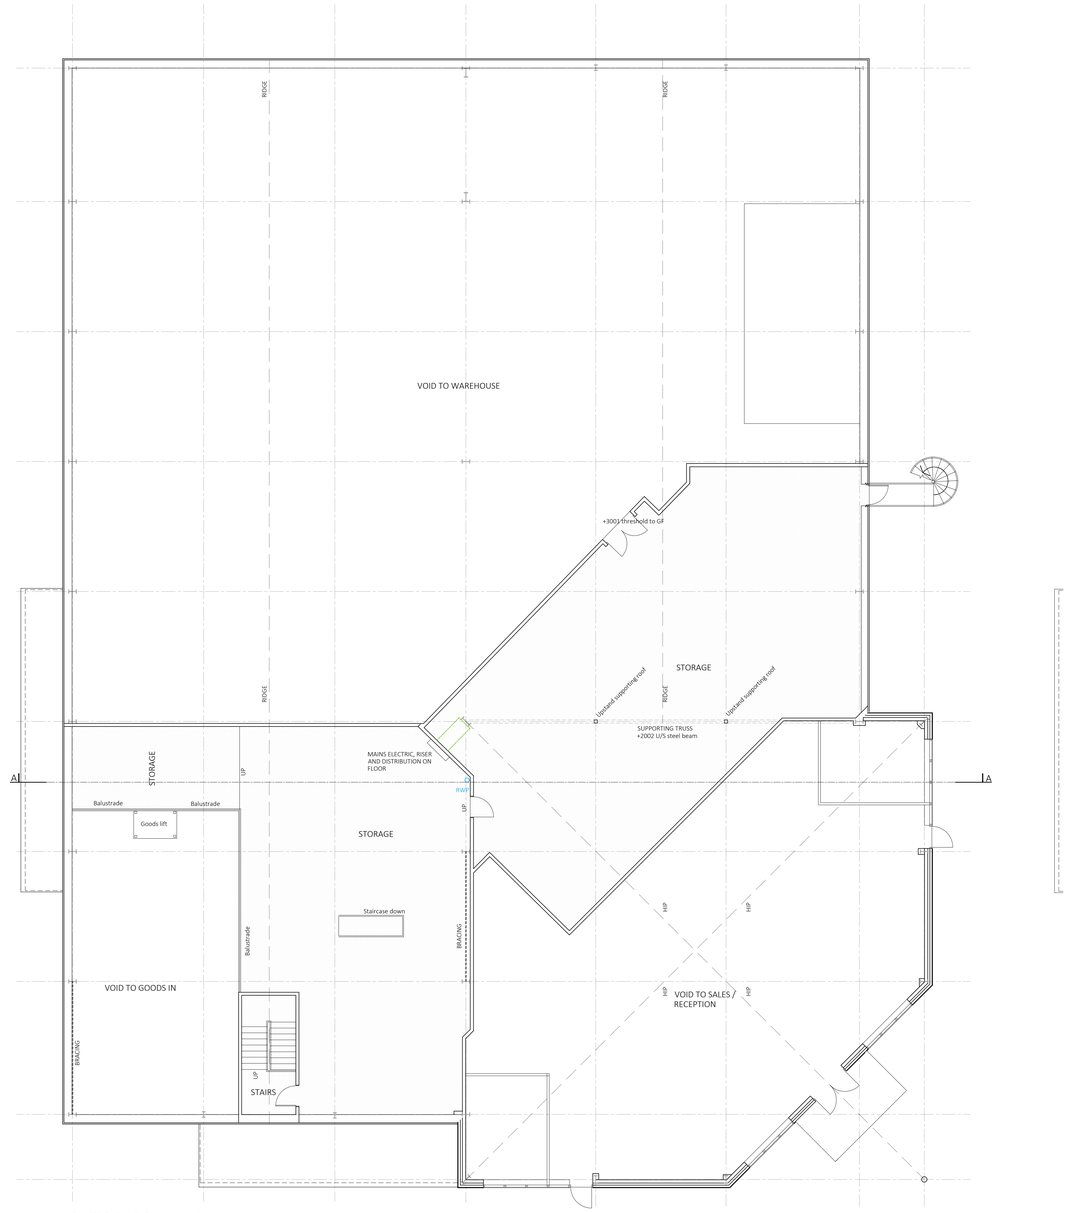

FIRST FLOOR PLAN 1:100

0 1 2 3 4 5 6 7 8 9 10m

NORTH

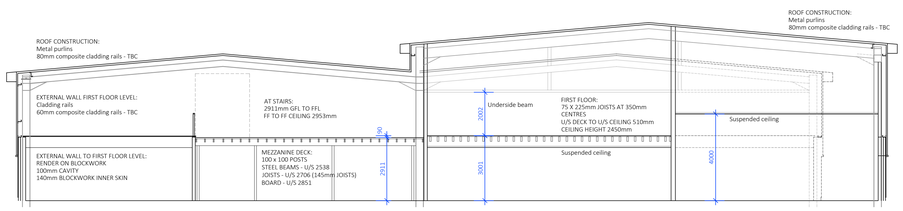

SECTION AA 1:100

INTERNAL ALTERATIONS
FORMER PECKS HQ, ELSOMS WAY, PINCHBECK
EXISTING PLANS AND SECTION

Scale: 1:100@A0 Date: 11/2025
Drawn: CRB Dwg No: 25052/PL03

PDG ARCHITECTS LTD
1 Eaglethorpe Barns,
Eaglethorpe, Warmington,
Peterborough, PE8 6TJ
T: 01733 371000
E: design@pdgarchitects.co.uk
W: www.pdgarchitects.co.uk

© 2025 PDG Architects Ltd. All rights reserved. This drawing remains the property of PDG Architects Ltd at all times and may not be reproduced or copied in whole or in part without their written consent