


EXISTING ELEVATION A



EXISTING ELEVATION B

SCALE 1:100

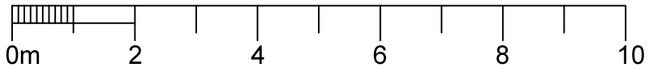

© THE CONTENTS OF THIS DRAWING REMAIN THE SOLE PROPERTY OF WELLSFIELD ASSOCIATES AND MUST NOT BE COPIED OR REPRODUCED WITHOUT PRIOR PERMISSION.

Wellsfield
Associates

project

BELL INN
33 CHURCH STREET
PINCHBECK
SPALDING
PE11 3UB
EXISTING ELEVATIONS

date	drawn
OCT 17	MCK
scale	**drg. no.**
1:100 @ A3	3449-03