

REVISION

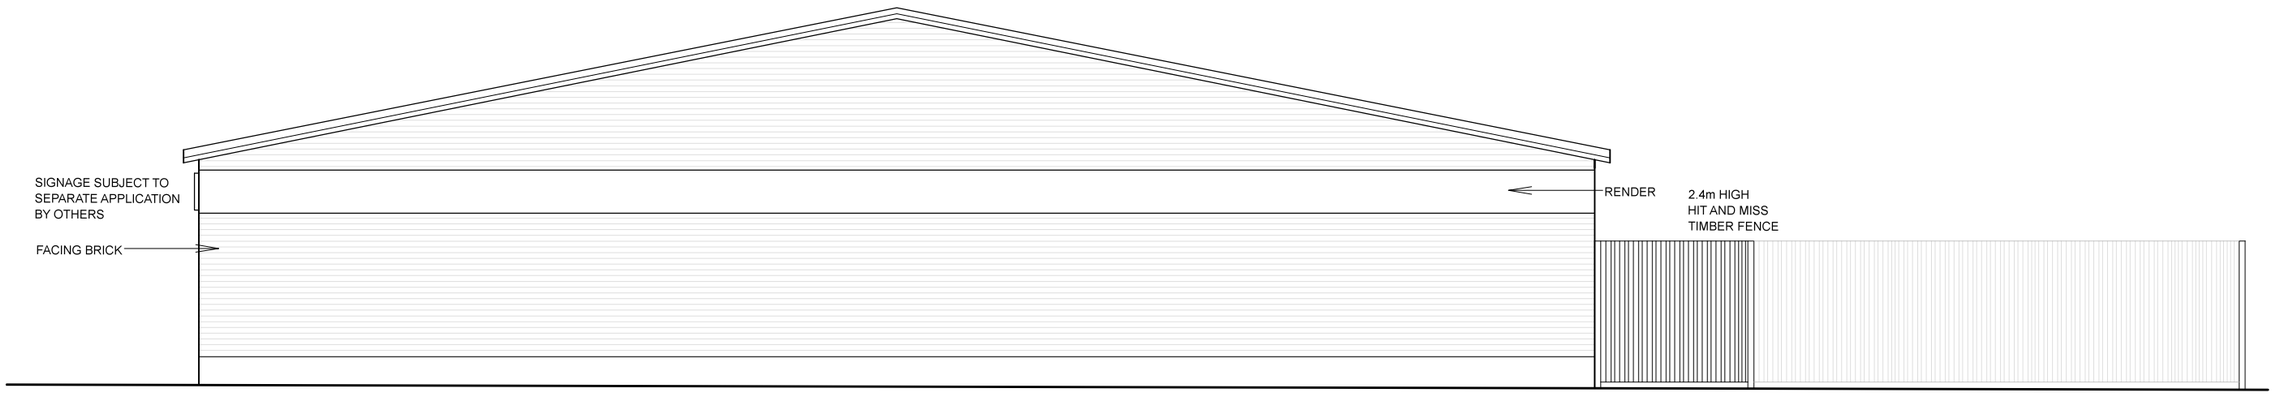


PROPOSED ELEVATION 'C'

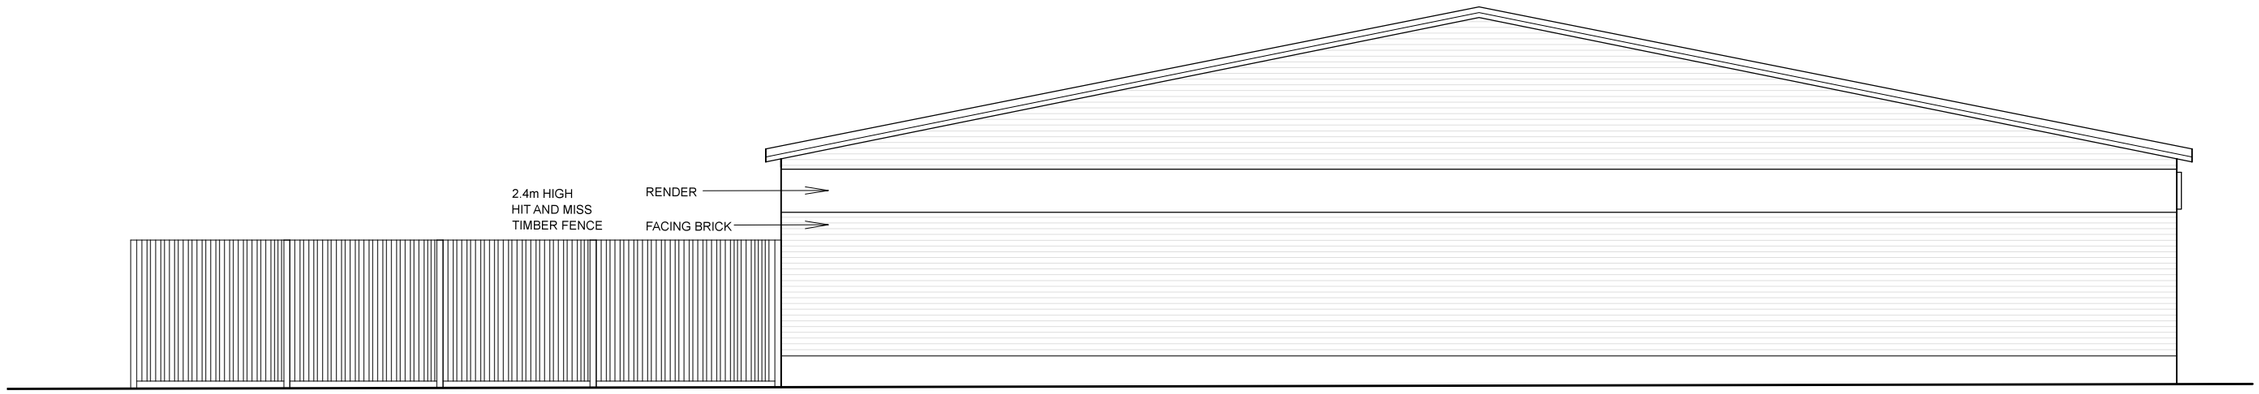

PROPOSED ELEVATION 'D'

SCALE 1:100

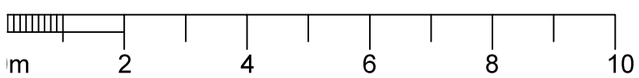

© THE CONTENTS OF THIS DRAWING REMAIN THE SOLE PROPERTY OF WELLSFIELD ASSOCIATES AND MUST NOT BE COPIED OR REPRODUCED WITHOUT PRIOR PERMISSION.

FULL SURVEY NOT CARRIED OUT, DRAWING PRODUCED USING INFORMATION SUPPLIED BY THE CLIENT

Wellsfield
Associates

project
BELL INN
33 CHURCH STREET
PINCHBECK
SPALDING
PE11 3UB
PROPOSED ELEVATIONS

date	drawn
OCT 17	MCK

scale	drg no.
1:100 @ A3	3449-08c