
DWG. No.	ISSUE.
3228-003	


ALL DIMENSIONS IN mm DO NOT SCALE : IF IN DOUBT ASK

COPYRIGHT

THIS DRAWING IS PRIVATE AND CONFIDENTIAL AND IS SUPPLIED ON THE EXPRESS CONDITION THAT IT IS NOT TO BE USED FOR ANY PURPOSE OR COPIED OR COMMUNICATED TO ANY THIRD PARTY WITHOUT THE PERMISSION OF PODDINGTONS

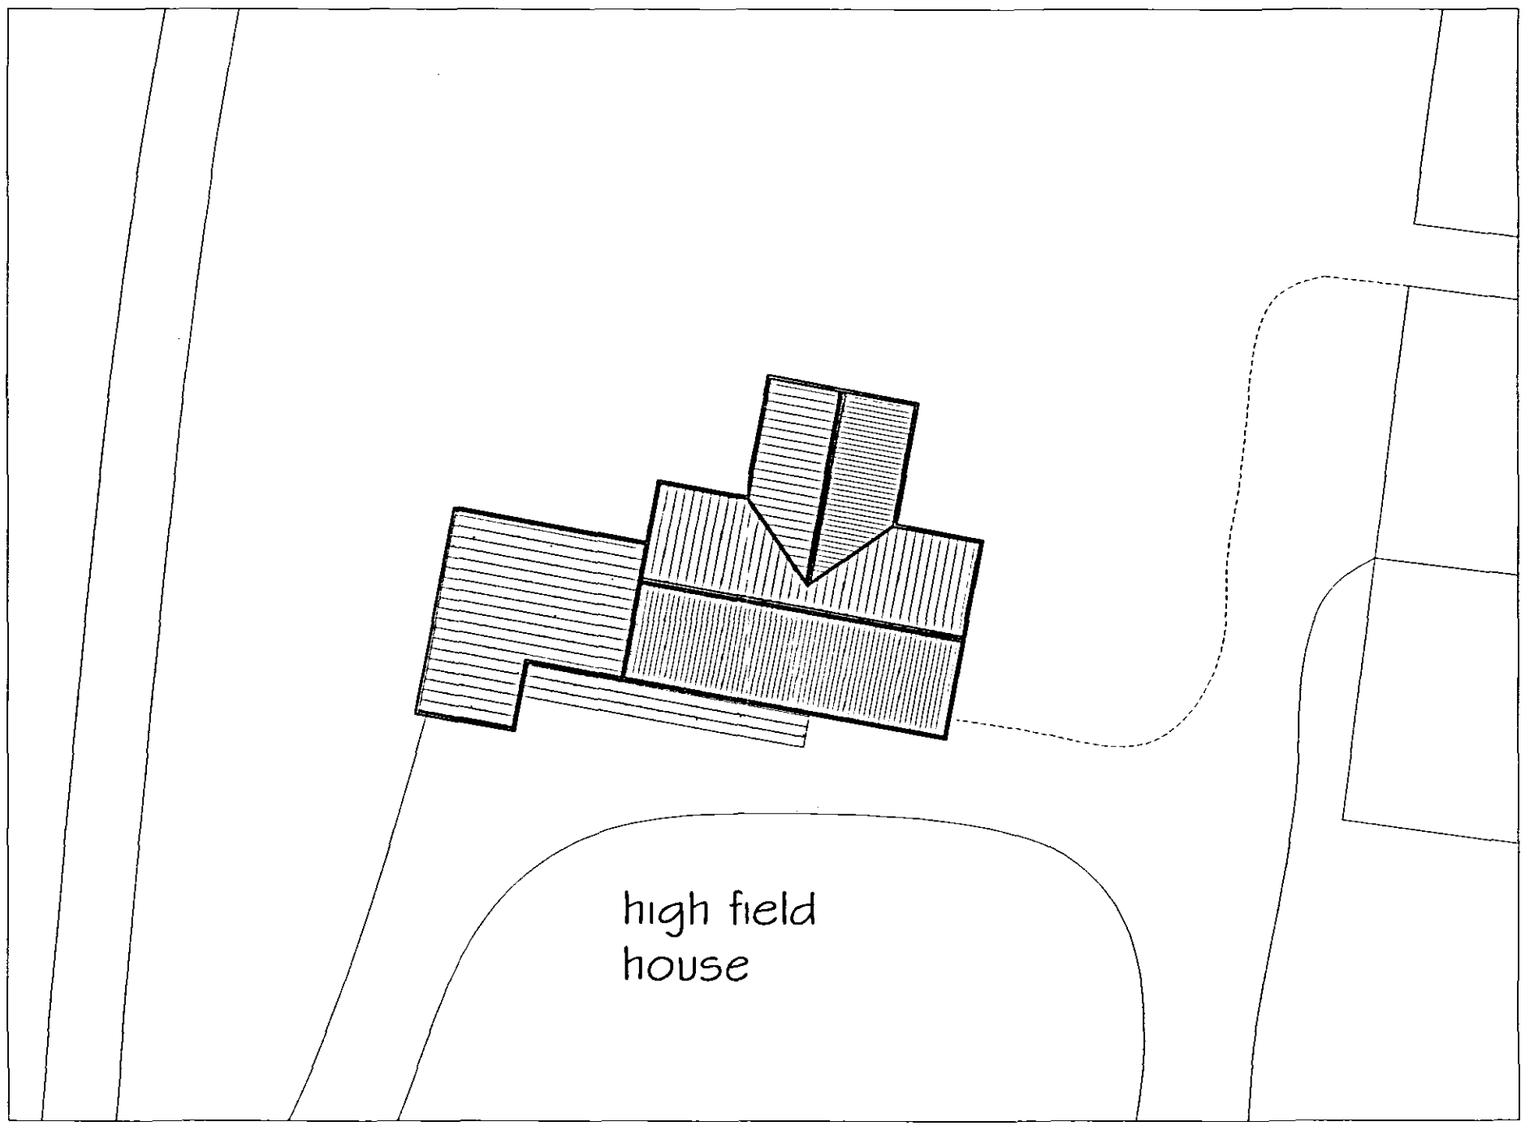

Block Plan as existing 1:200

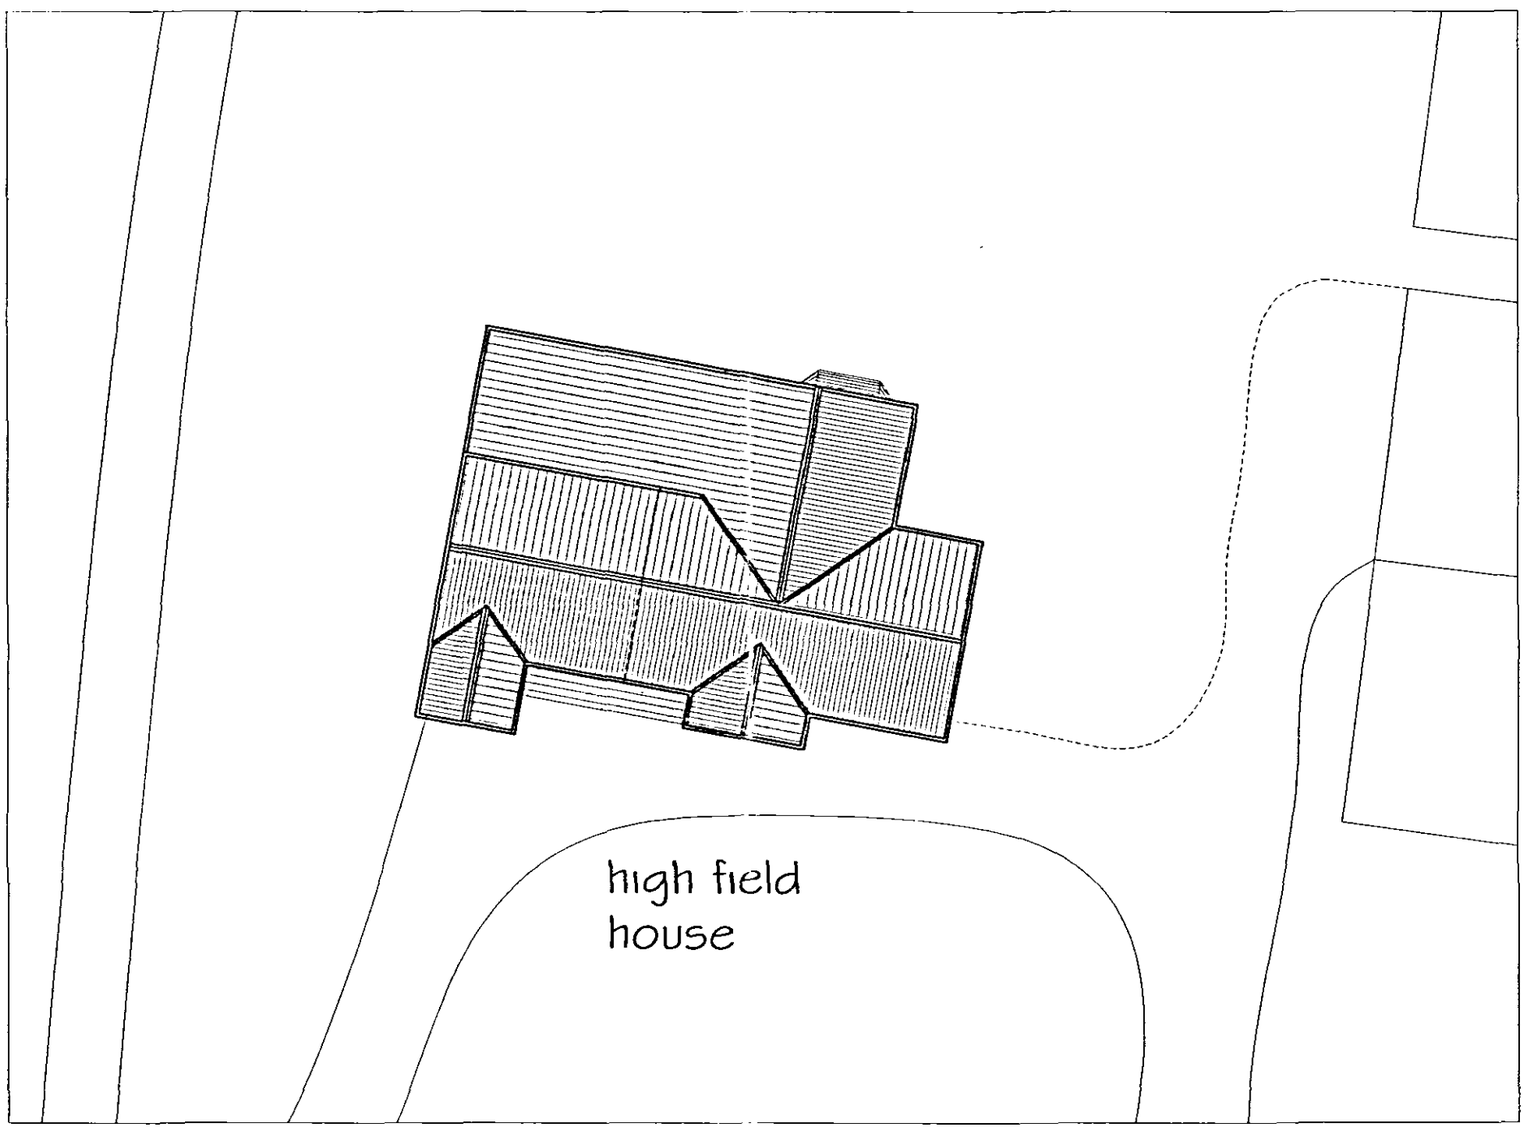

Block Plan as Proposed 1:200

SHDC
Planning & Development
25 AUG 2005
Ref: 1178/05

DETERMINED
PLAN

ISSUE	DESCRIPTION	APPR'd	DATE

PODDINGTONS
Architectural Design Consultants
Est. 1969
Unit 7, The Flaxmill, Flaxmill Lane, Pinchbeck, Spalding, Lincs. PE11 3XQ Tel. (01775) 720666 Fax. (01775) 720877

Client.
Mr. & Mrs. Hull

Project.
proposed alterations and extension
Highfield house, Highfield lane, Pinchbeck

Drawing.
Block Plans as existing

Drawn.	Scale.	Date.	Checked.	Approved.
AJA	N/A	June 2005		

DWG. No.	ISSUE.
3228-003	