

Planning Application Location Plan
Ward Member Notification

FILE COPY

H14/1180/01

Scale: 1:1250

Housing and Planning Services Department

Council Offices, Priory Road, Spalding, Lincolnshire


PLEASE DO NOT COPY THIS PLAN
This map is reproduced from Ordnance Survey material with permission of Ordnance Survey on behalf of Her Majesty's Stationery Office (c) Crown copyright. Unauthorised reproduction *infringes Crown copyright and may lead to prosecution or civil*

L. A. BUILDING DESIGN

Architectural Practice
55 Hannam Boulevard
Spalding Lincolnshire
Telephone Spalding (01775) 711437

REPRODUCED FROM THE ORDNANCE SURVEY 1: 2500 SCALE MAP
WITH THE PERMISSION OF THE CONTROLLER OF HER MAJESTY'S STATIONERY OFFICE
CROWN COPYRIGHT RESERVED

THIS PLAN FOR IDENTIFICATION PURPOSES ONLY

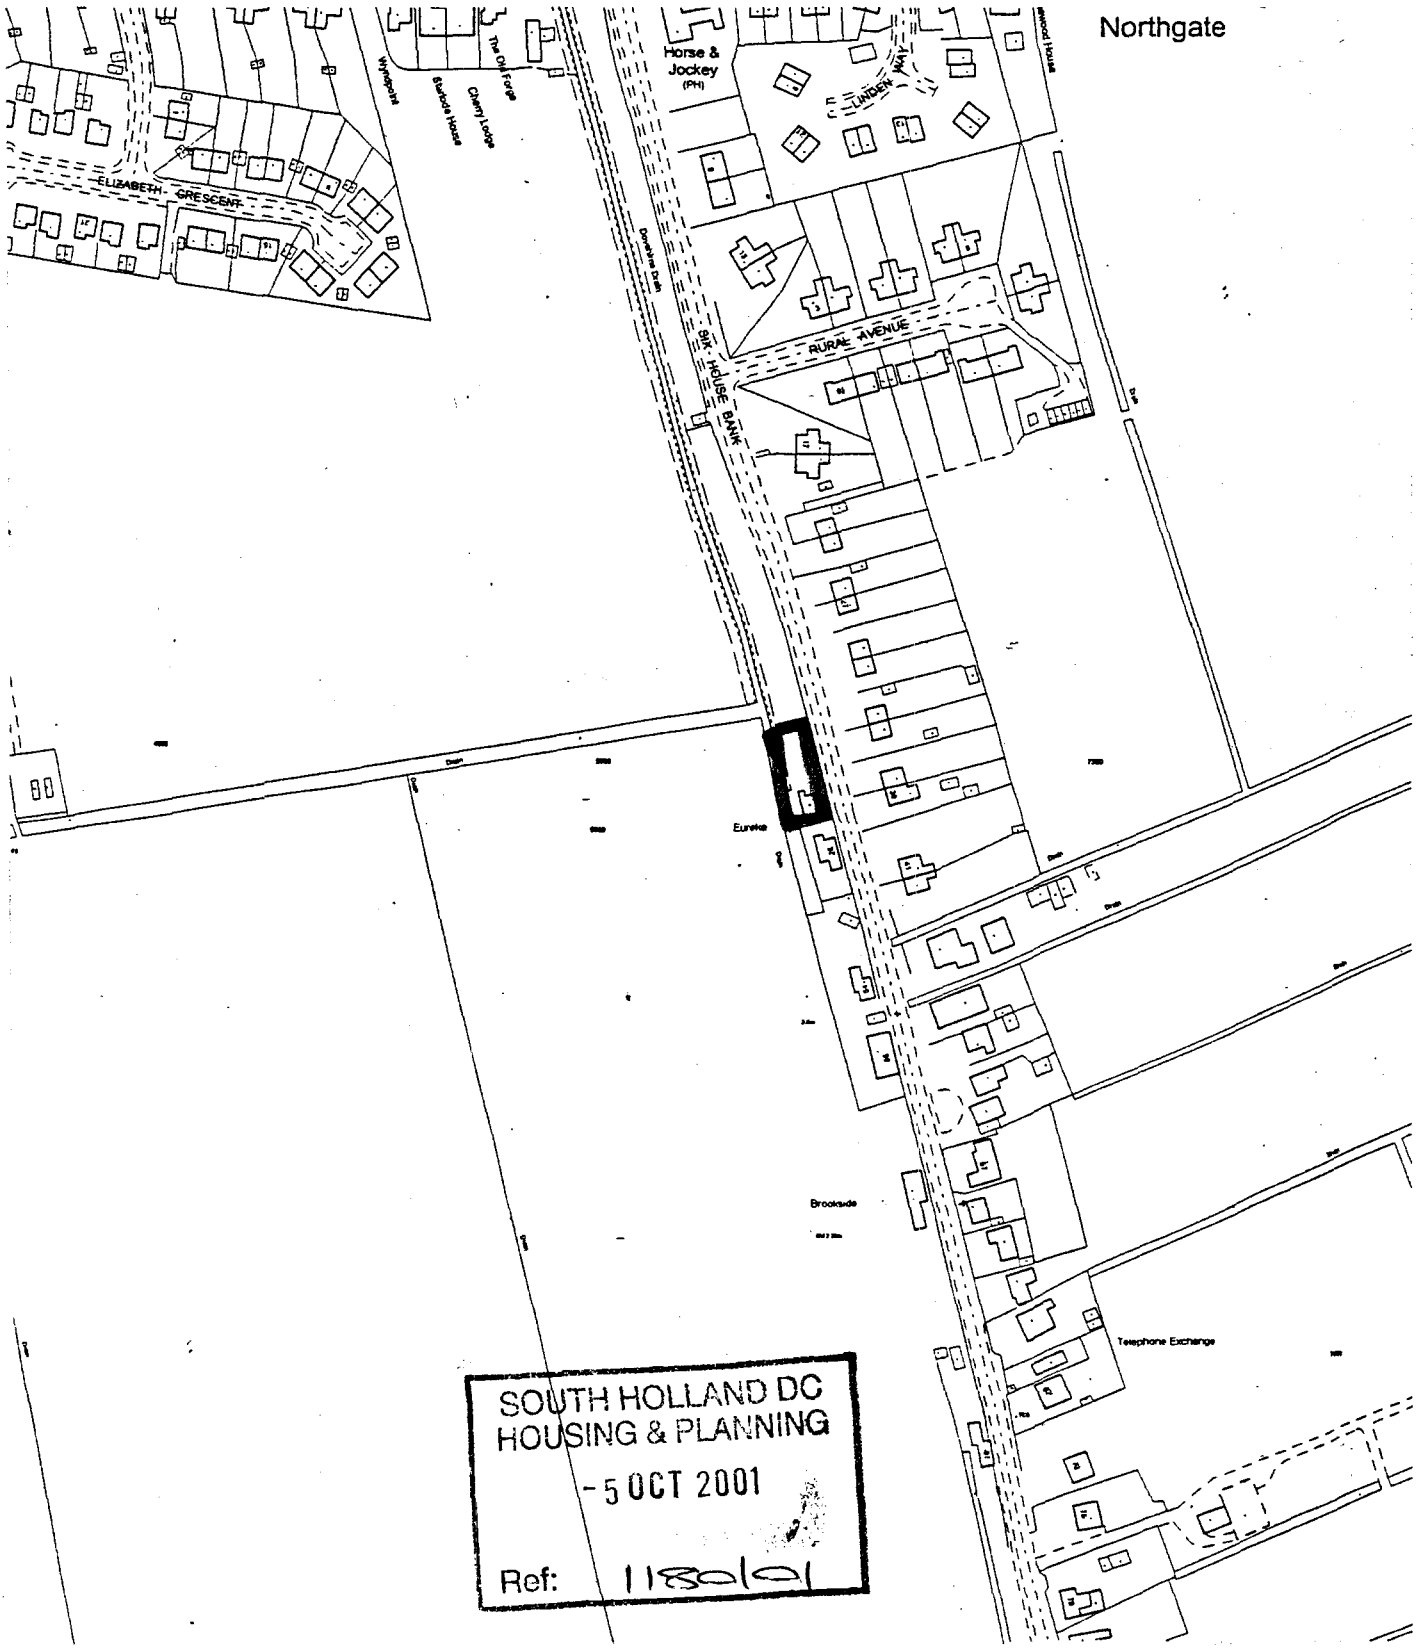

SOUTH HOLLAND DC
HOUSING & PLANNING
- 5 OCT 2001
Ref: 1180/01