

Planning Application Location Plan
Ward Member Notification

FILE COPY

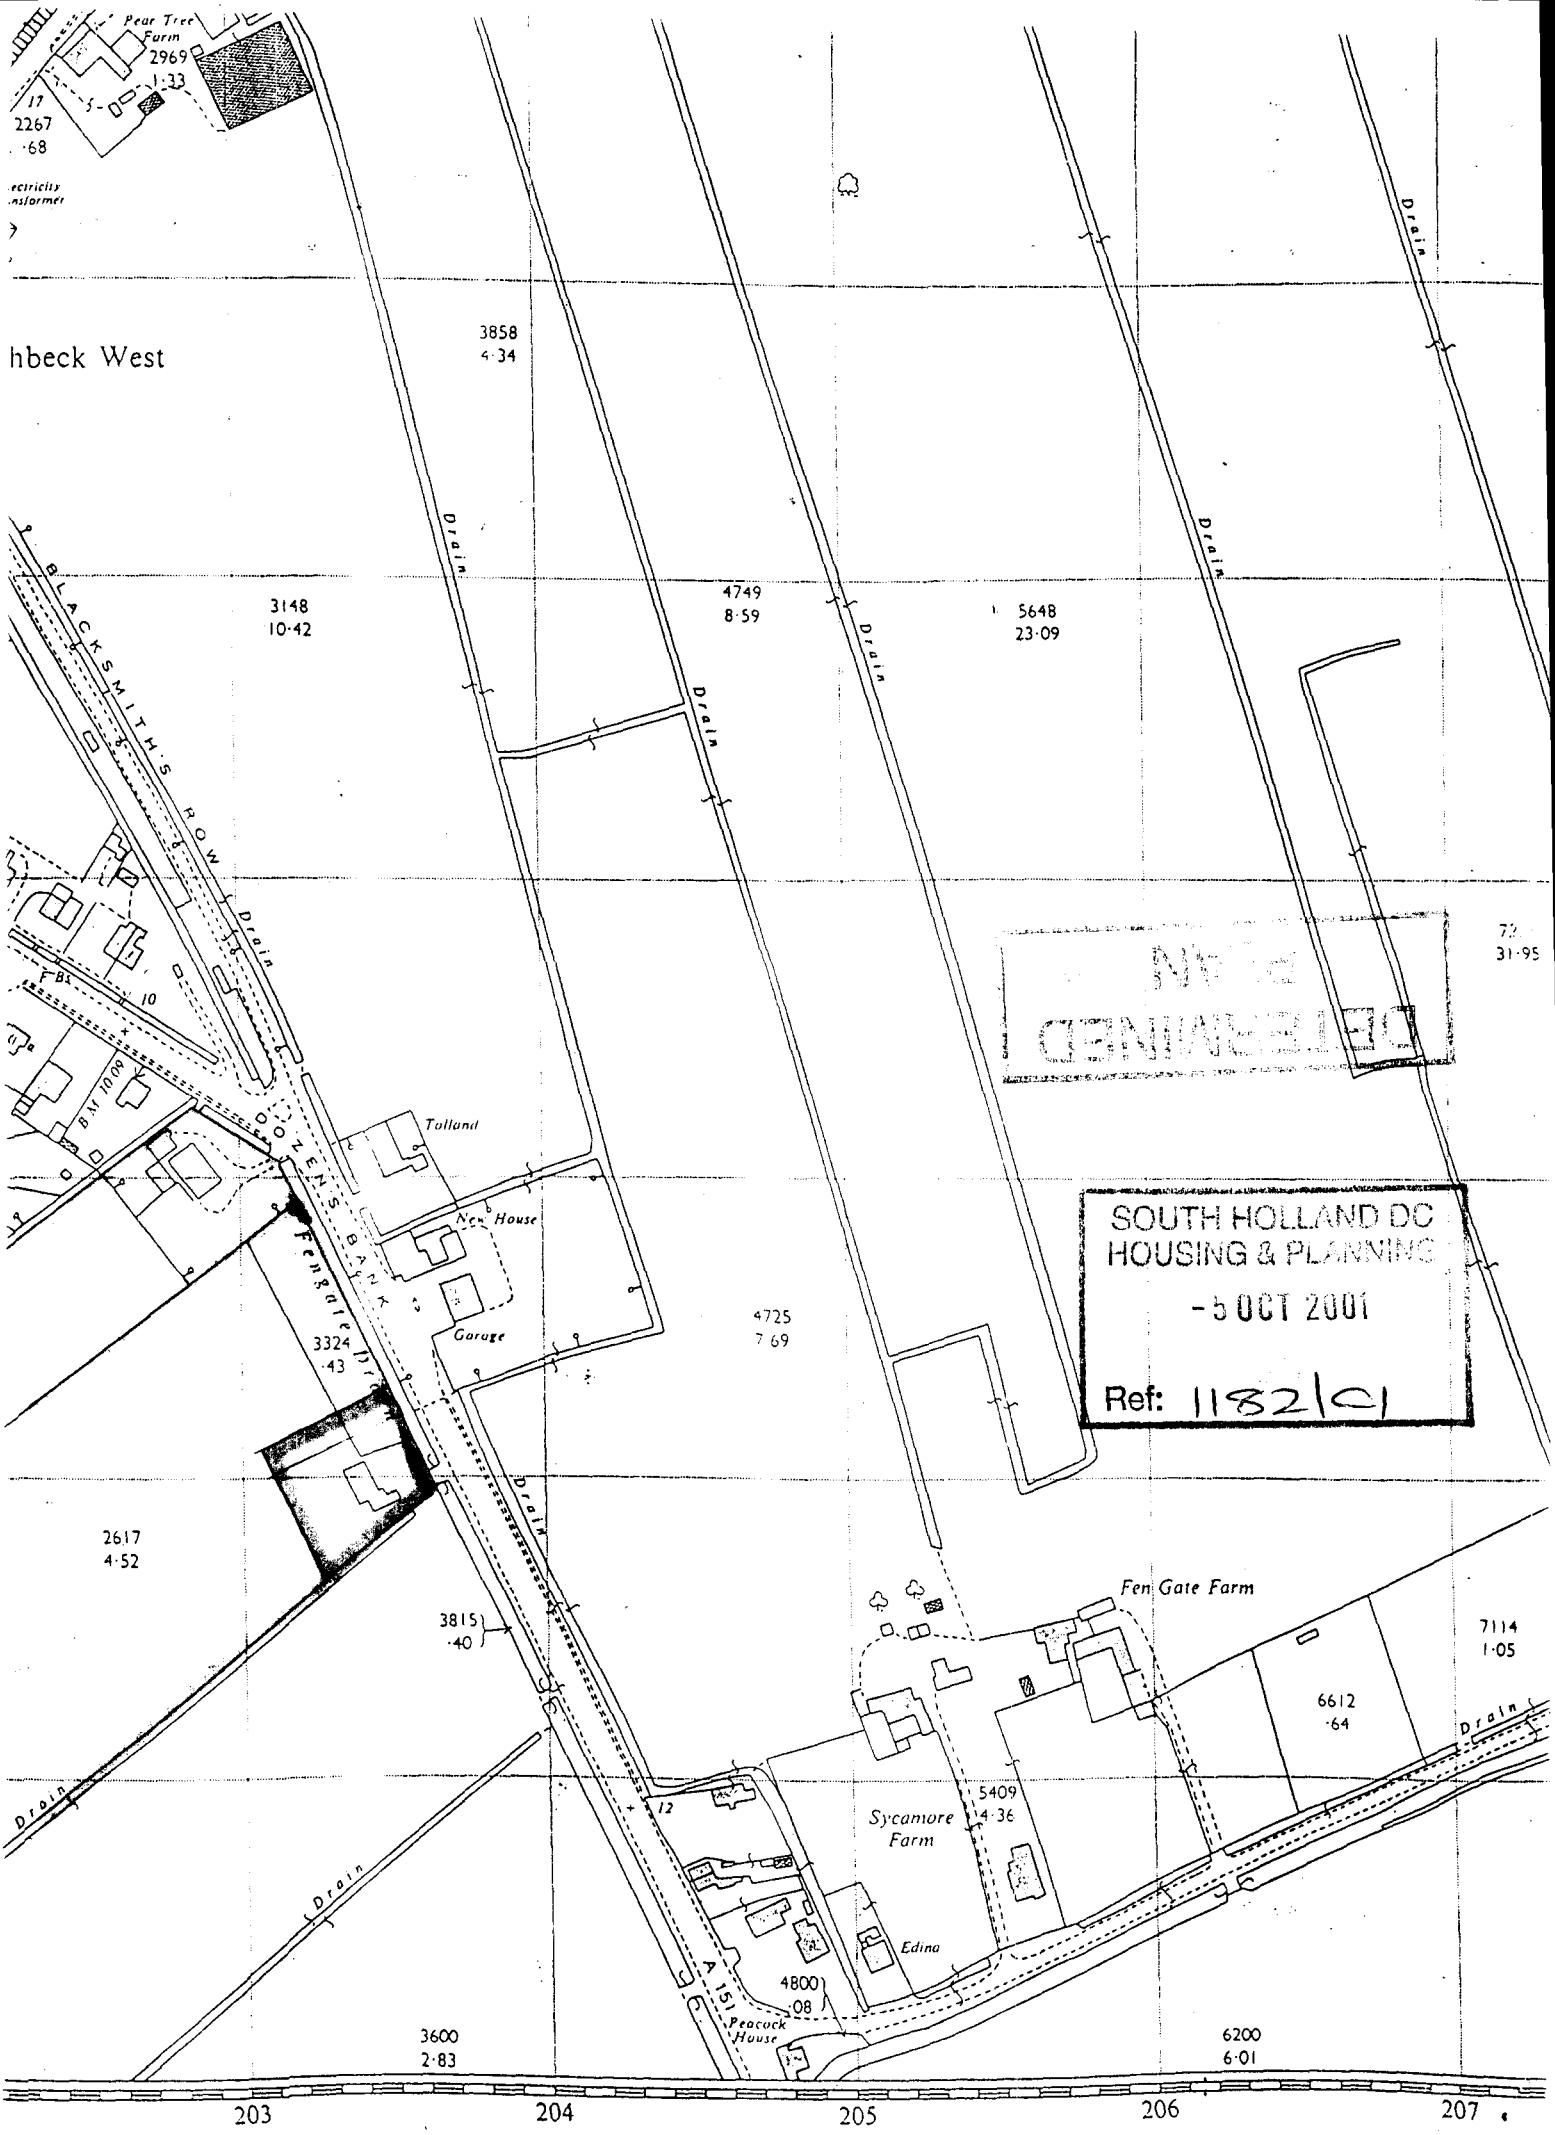
H14/1182/01

Scale: 1:1250

Housing and Planning Services Department

Council Offices, Priory Road, Spalding, Lincolnshire

PLEASE DO NOT COPY THIS PLAN
This map is reproduced from Ordnance Survey material with permission of Ordnance Survey on behalf of Her Majesty's Stationery Office (c) Crown copyright. Unauthorised reproduction infringes Crown copyright and may lead to prosecution or civil


Pear Tree Farm
2969
1·33
17
2267
·68
hbeck West
3858
4·34
Drain
3148
10·42
4749
8·59
5648
23·09
72
31·95
BLACKSMITHS ROW
F BS
10
BM 10.09
DOZENS BANK
Tolland
New House
Garage
Fengate Dr
3324
·43
4725
7·69
SOUTH HOLLAND DC
HOUSING & PLANNING
-5 OCT 2001
Ref: 1182/C1
2617
4·52
3815
·40
Fen Gate Farm
7114
1·05
6612
·64
Sycamore Farm
5409
14·36
Edina
4800
·08
A 151
Peacock House
3600
2·83
6200
6·01
203
204
205
206
207

TF 2023