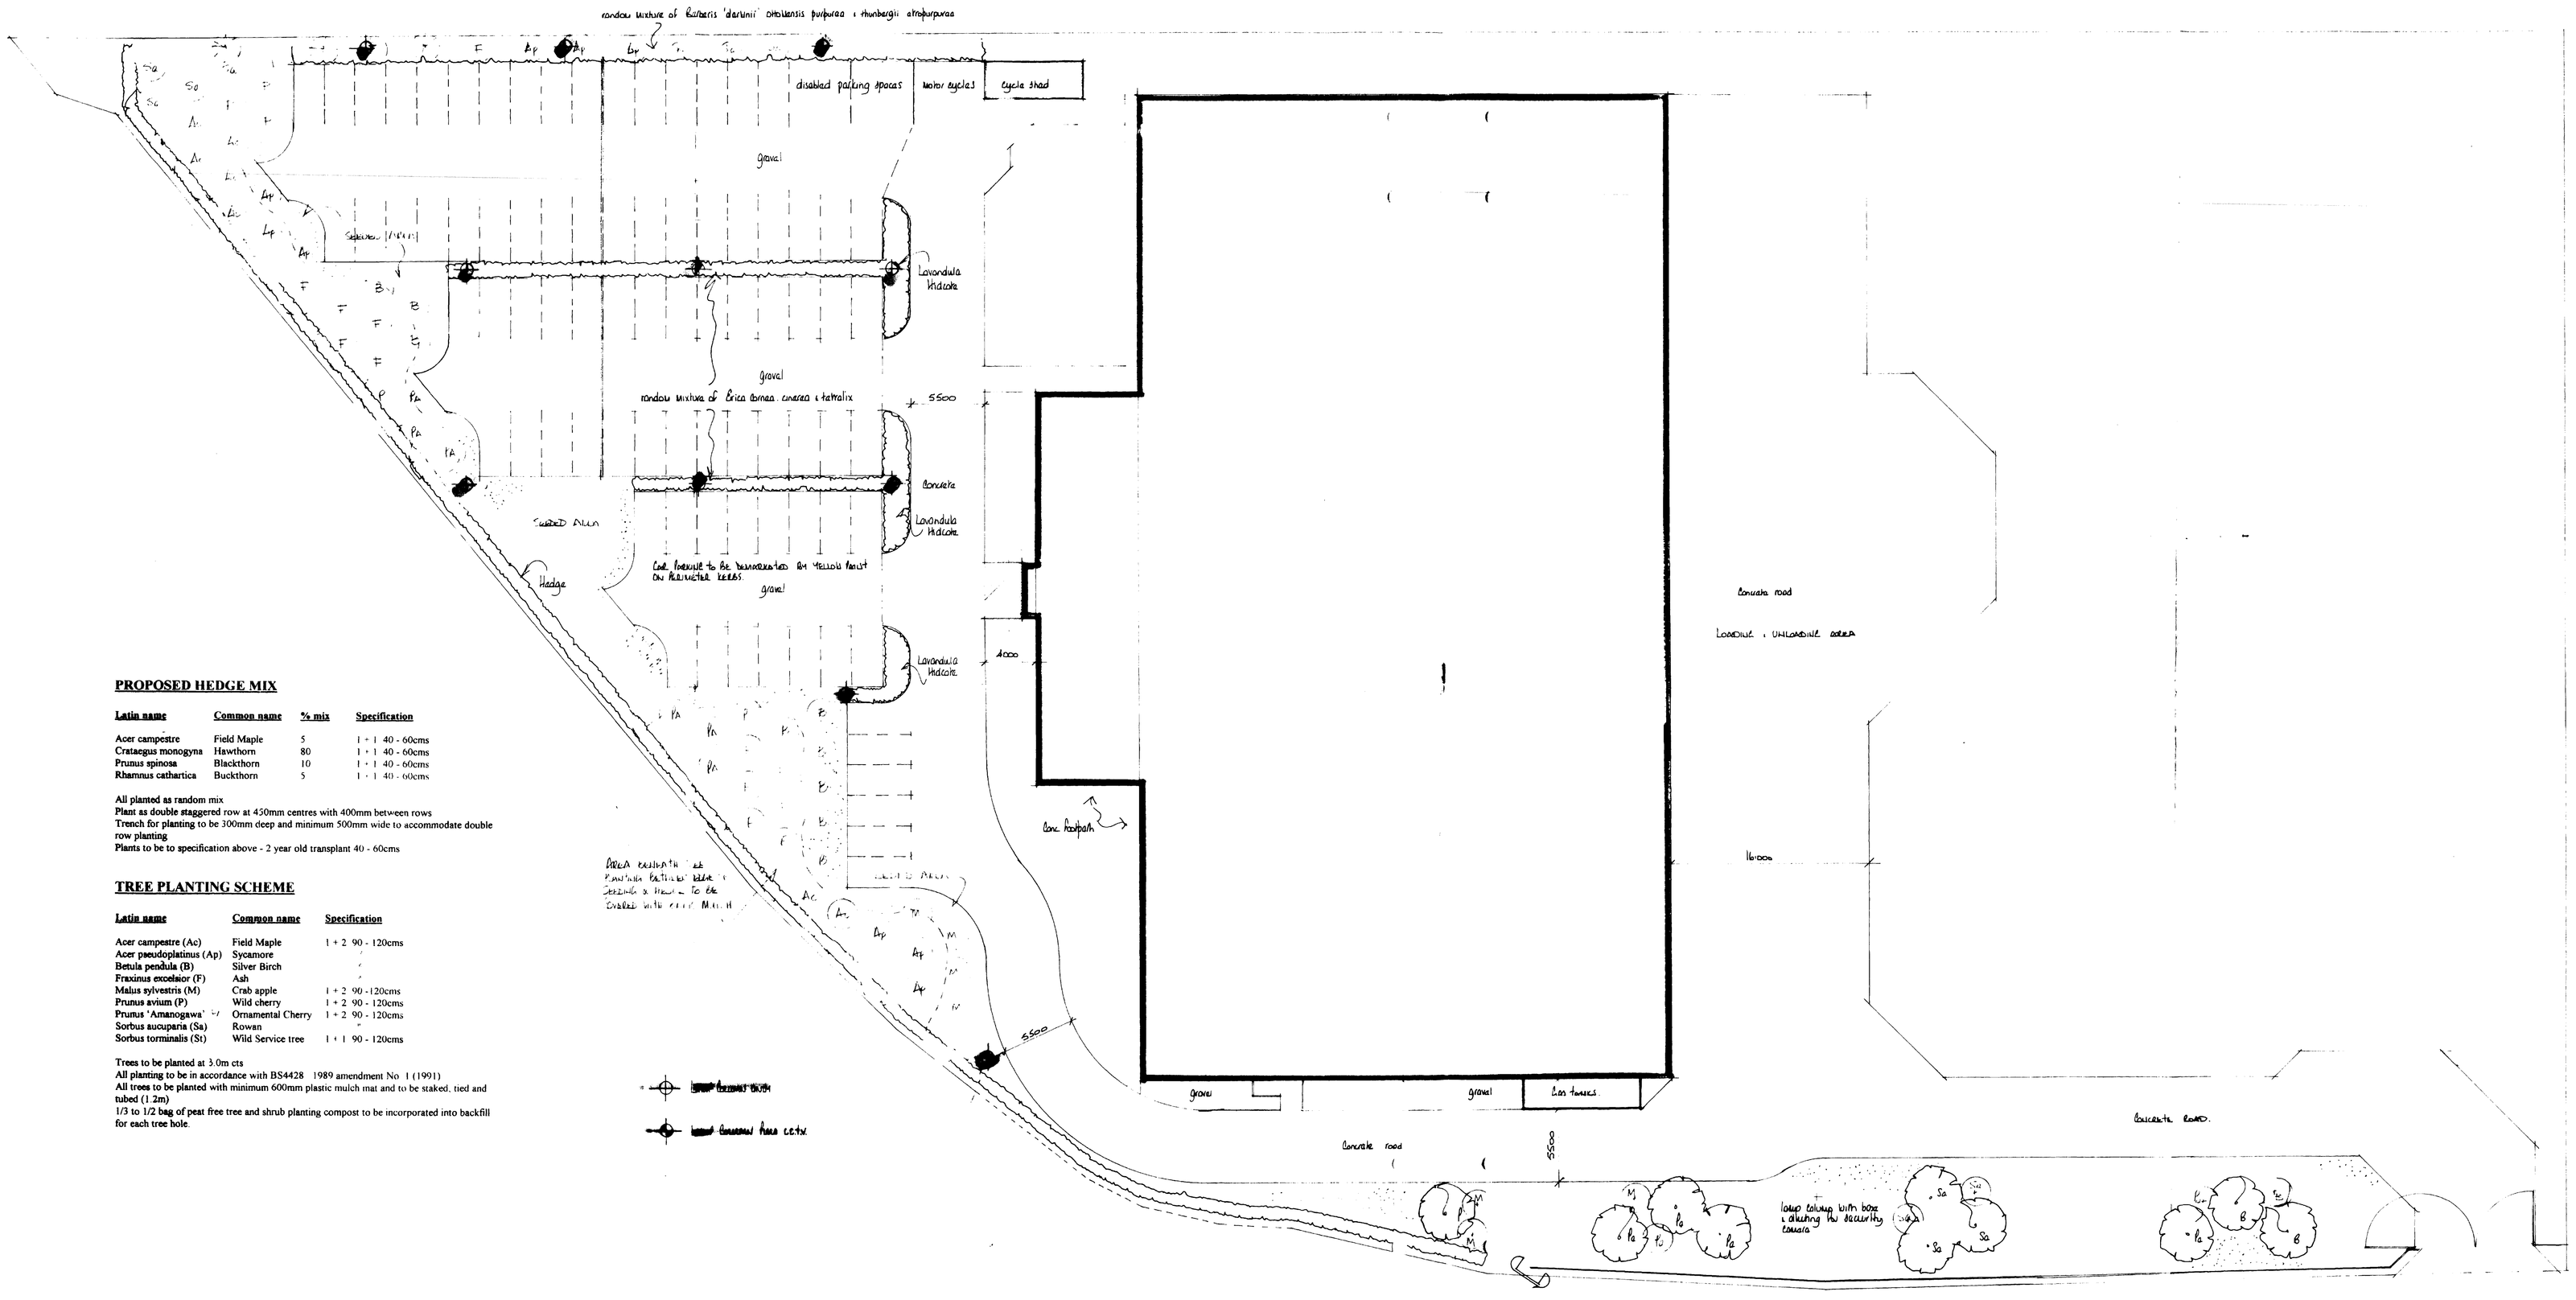


PROPOSED HEDGE MIX

Latin name	Common name	% mix	Specification
Acer campestre	Field Maple	5	1 + 1 40 - 60cms
Crataegus monogyna	Hawthorn	80	1 + 1 40 - 60cms
Prunus spinosa	Blackthorn	10	1 + 1 40 - 60cms
Rhamnus cathartica	Buckthorn	5	1 + 1 40 - 60cms

All planted as random mix
Plant as double staggered row at 450mm centres with 400mm between rows
Trench for planting to be 300mm deep and minimum 500mm wide to accommodate double row planting
Plants to be to specification above - 2 year old transplant 40 - 60cms

TREE PLANTING SCHEME

Latin name	Common name	Specification
Acer campestre (Ac)	Field Maple	1 + 2 90 - 120cms
Acer pseudoplatinus (Ap)	Sycamore	"
Betula pendula (B)	Silver Birch	"
Fraxinus excelsior (F)	Ash	"
Malus sylvestris (M)	Crab apple	1 + 2 90 -120cms
Prunus avium (P)	Wild cherry	1 + 2 90 - 120cms
Prunus 'Amanogawa' (A)	Ornamental Cherry	1 + 2 90 - 120cms
Sorbus aucuparia (Sa)	Rowan	"
Sorbus torminalis (St)	Wild Service tree	1 + 1 90 - 120cms

Trees to be planted at 3.0m cts
All planting to be in accordance with BS4428 1989 amendment No 1 (1991)
All trees to be planted with minimum 600mm plastic mulch mat and to be staked, tied and tubed (1.2m)
1/3 to 1/2 bag of peat free tree and shrub planting compost to be incorporated into backfill for each tree hole.

D 17/10/99 Lamp/letter column added
C 21/9/99 [illegible]
B 26/08/99 Con kerb turnaround added.

A		Method of demolition on parking
		Loading/unloading areas identified
		Haul routes identified on access.
A		
	Date	Revisions

© copyright

East Midlands Design Associates
"Willow Lodge",
Horseshoe Road,
Spalding,
Lincs. PE11 3JA
Tel: Spalding (0775) 767968

Client: Suttaside Services Ltd

Job Title: Industrial Building + Offices

Drawing Title: Block Plan

Scale: 1:200

Date: March 99 Drawn by: ML

Drg. No. 99/11/03

SOUTH HOLLAND DISTRICT COUNCIL
11/6/99

DETERMINED PLAN