

BARS BRIDGE INDUSTRIAL ESTATE I BOURNE ROAD I WEST PINCHBECK I SPALDING I PE11 3NQ

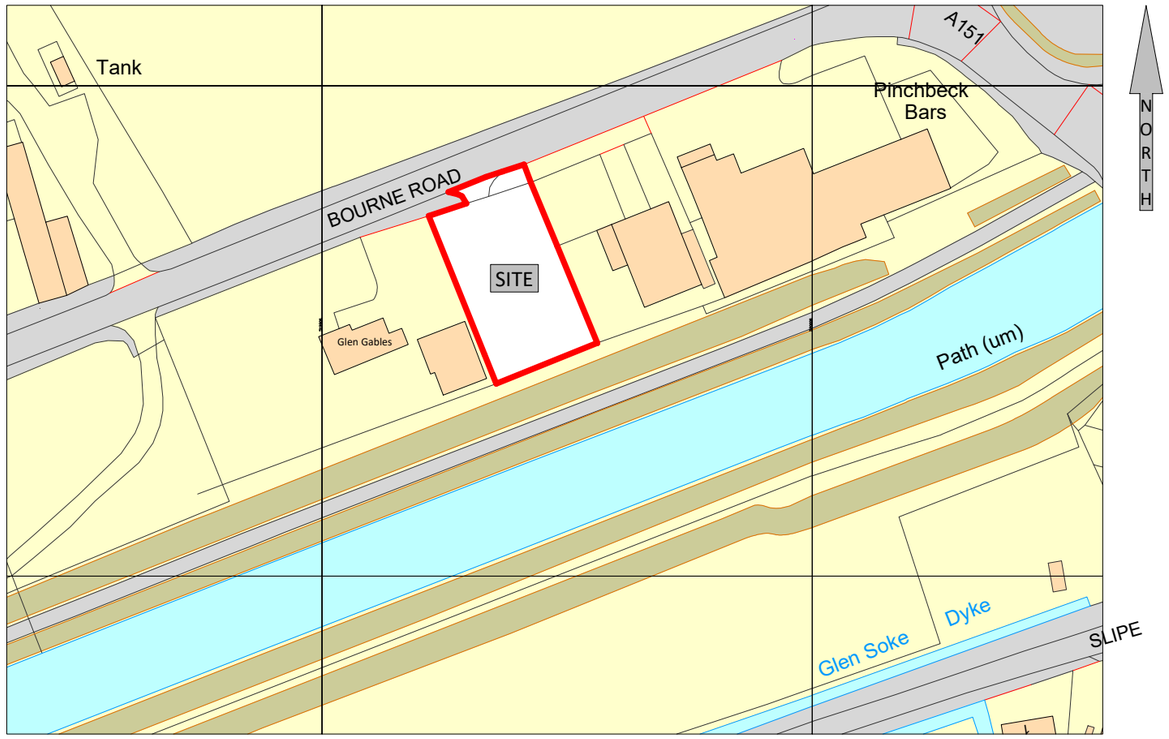

Ordnance Survey, (c) Crown Copyright 2025. All rights reserved. Licence number 100022432

SITE LOCATION PLAN - SCALE 1 : 1250

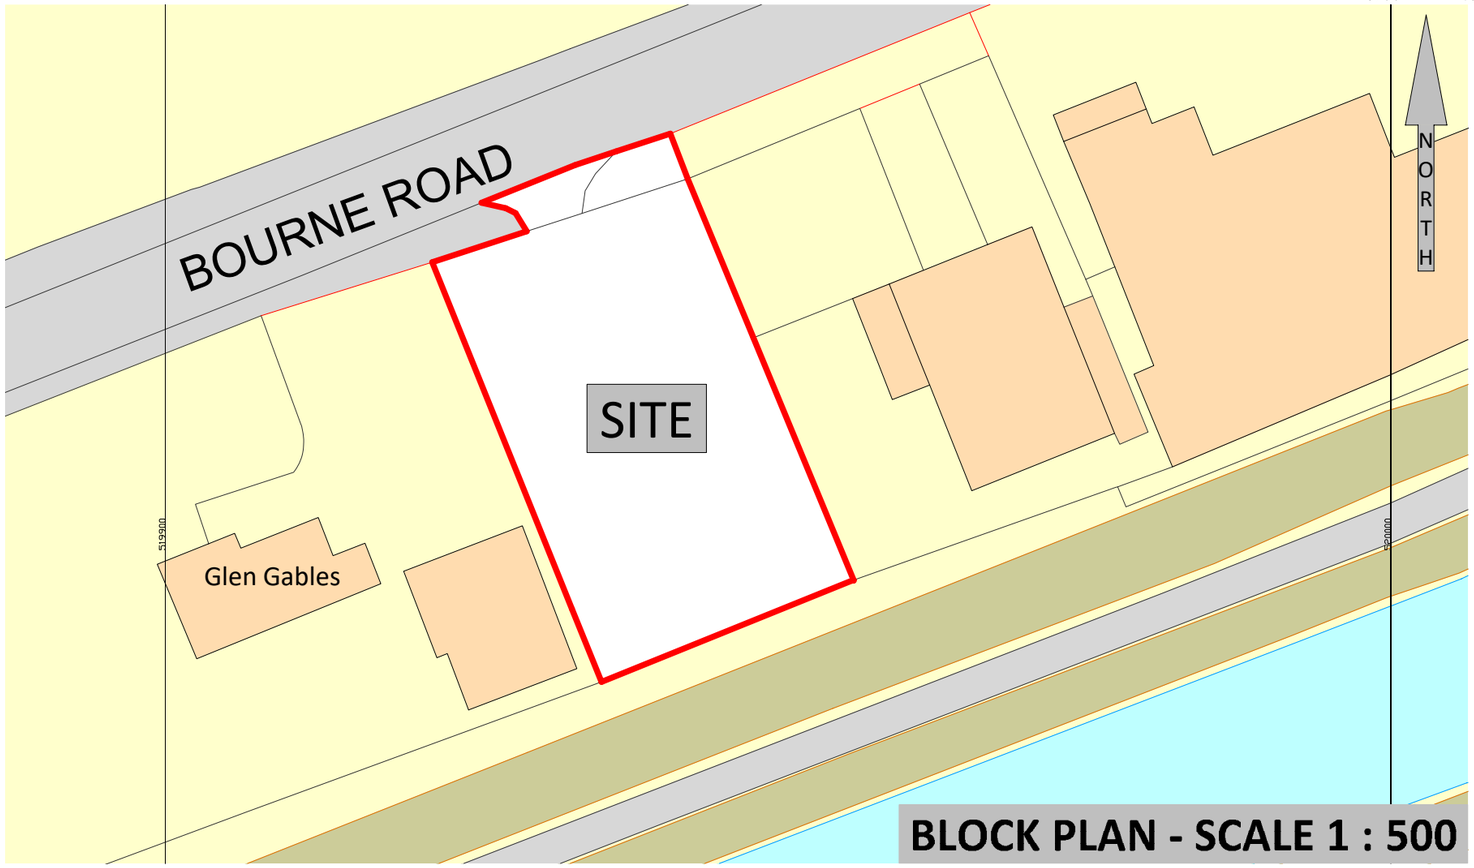

BLOCK PLAN - SCALE 1 : 500

DATE	REVISION	PREFIX

For-Ward Planning Consultancy Limited
45 Newbridge Hill
LOUTH
Lincolnshire
LN11 0NQ
Mobile 07872 919007 E-mail carlforman1978@aol.com

PROJECT

Section 73 - Variation of Condition

LOCATION

Bars Bridge Industrial Estate
Bourne Road
West Pinchbeck
Spalding
PE11 3NQ

TITLE	Site location plan
DATE	December 2025
SCALE	As stated
REVISION	

DRAWING NUMBER

607-25-01

COPYRIGHT OF THIS DRAWING BELONGS TO
FOR-WARD PLANNING CONSULTANCY LIMITED