



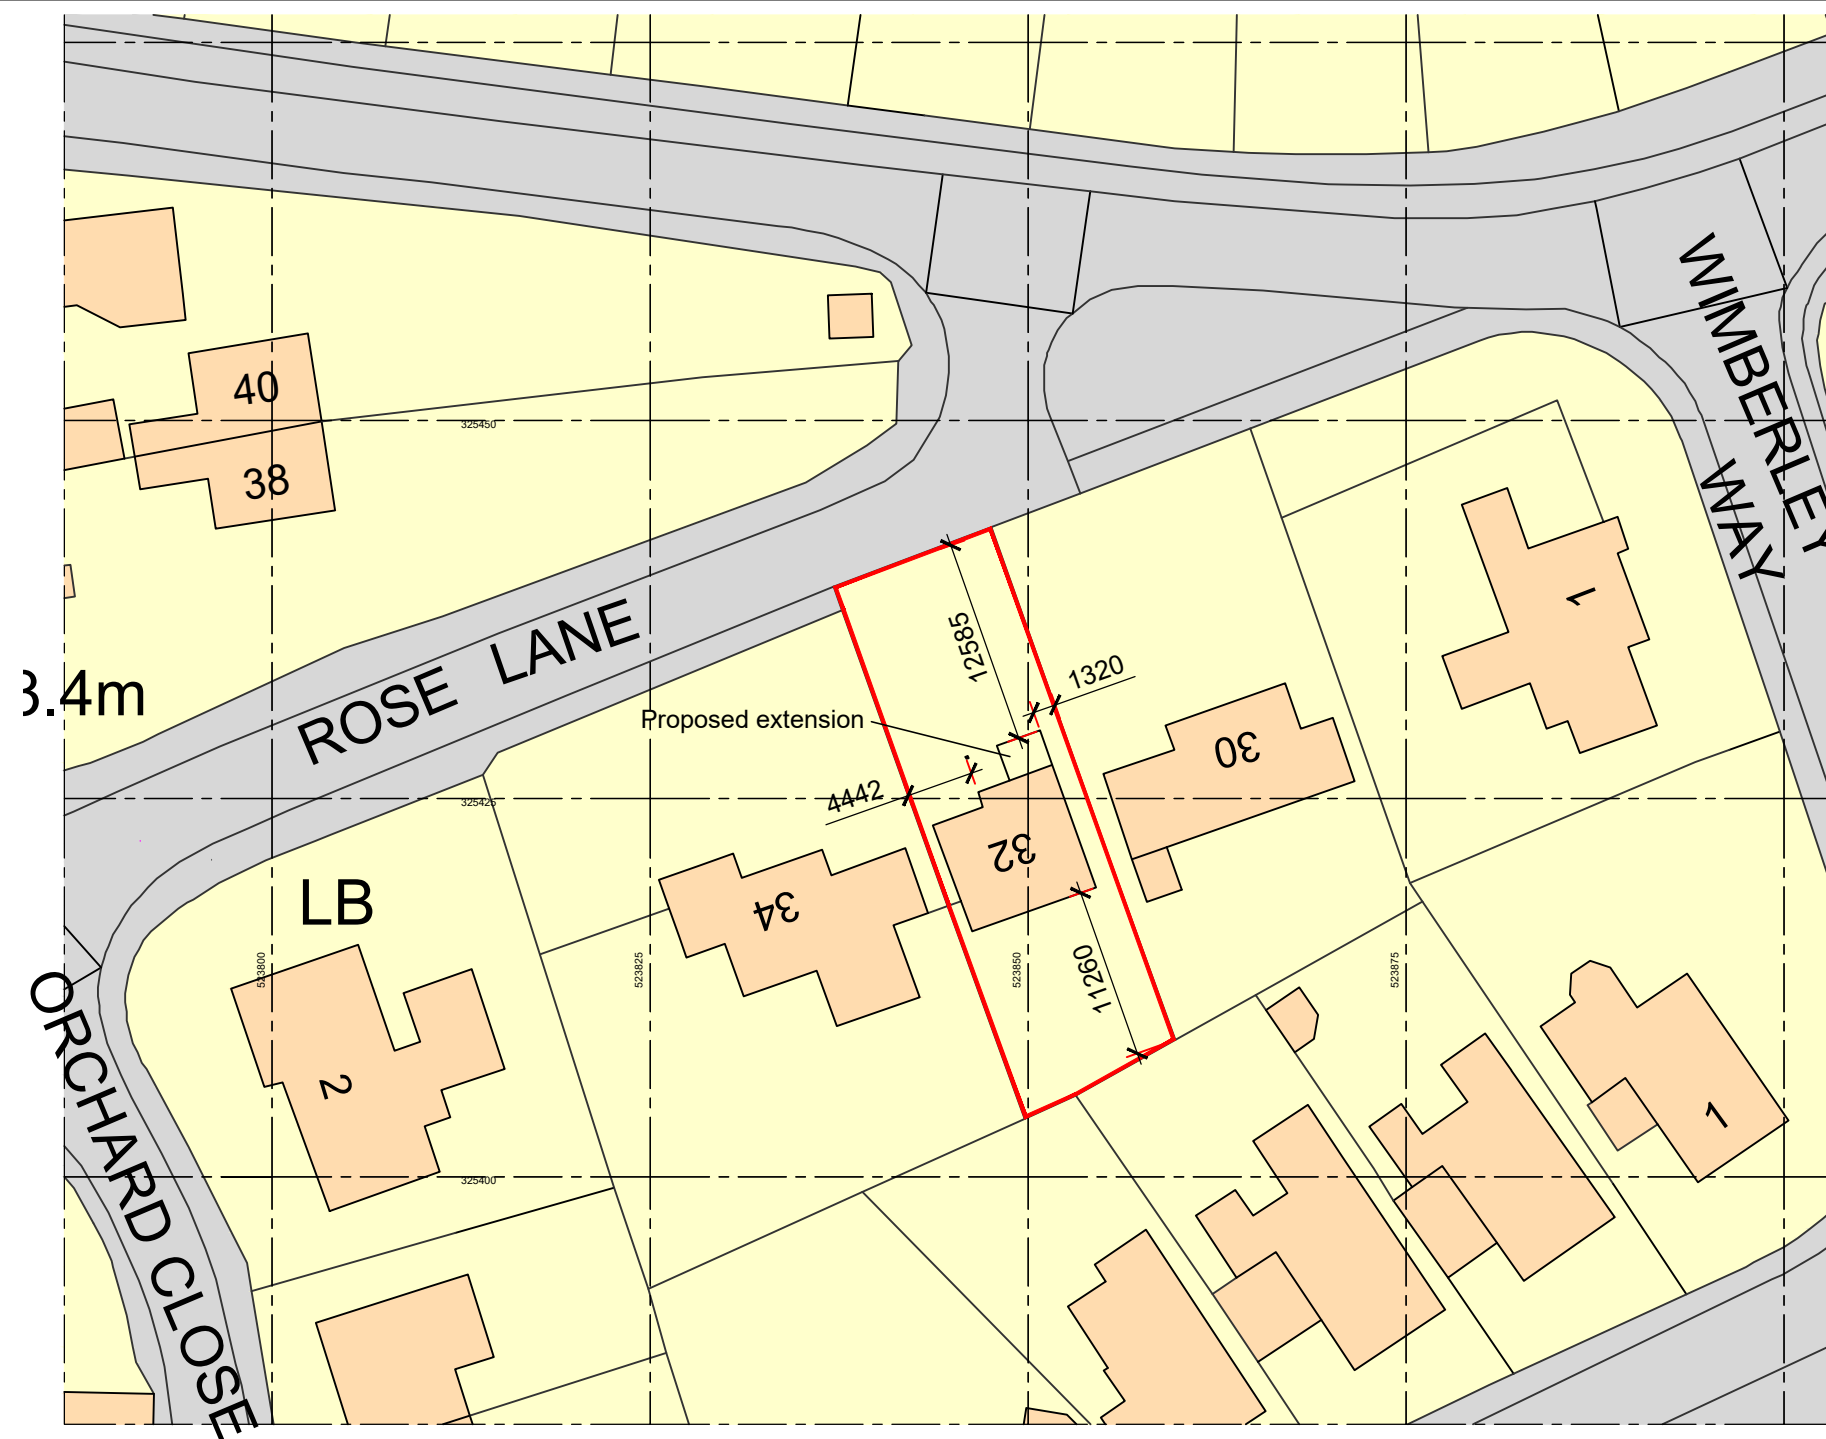

Ordnance Survey, (c) Crown Copyright 2022. All rights reserved. Licence number 100022432

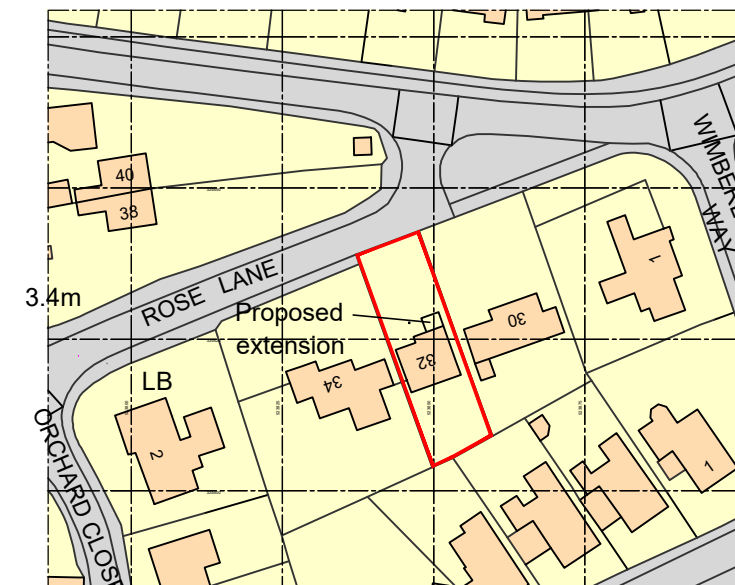

Ordnance Survey, (c) Crown Copyright 2022. All rights reserved. Licence number 100022432

Site Location Plan



Scale 1:1250 @ A3

Site of works proposal outlined in red.

Other land in same ownership/control outlined in blue.

SCALE 1 : 1250

SCALE 1 : 1

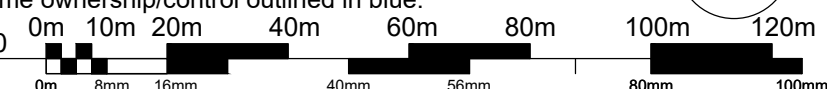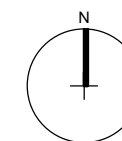


For distances from extension to boundary refer to drawing A1632-11 latest issue.

Site Block Plan

Scale 1:500 @ A3

Site of proposed works outlined in red

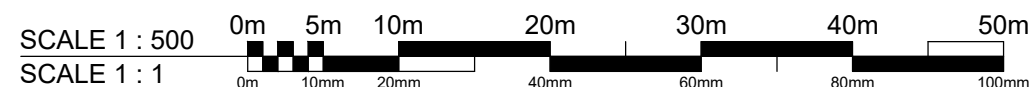

Client:

Ella Sampson

Project:

**Proposed extension and alterations
32 Rose Lane, Pinchbeck, Spalding,
Lincolnshire, PE11 3RN**

Drawing Number:

A1632-10

Rev:

P1

Date: October 2022

Scale: As shown @ A3

Drawn by: AJO

Checked by: CLS

Drawing Title:

**Site Location and Block Plans
as proposed**

PLANNING APPLICATION ISSUE

Oglesby & Limb Ltd

Chartered Architect

Suite 1, Market Chambers
12 Market Place, Spalding, Lincs
PE11 1SL

Tel: 01775 761196

e-mail: design@o-l-ltd.co.uk



DO NOT SCALE THIS DRAWING. THE CONTRACTOR IS DEEMED TO HAVE CHECKED ALL DIMENSIONS ON SITE AND REPORT ANY DISCREPANCIES TO OGLESBY & LIMB LTD. THE CONTENTS OF THIS DRAWING ARE COVERED BY COPYRIGHT AND REMAIN THE PROPERTY OF OGLESBY & LIMB LTD. WRITTEN APPROVAL MUST BE OBTAINED FROM OGLESBY & LIMB LTD PRIOR TO DUPLICATION OR REPRODUCTION OF THIS DRAWING OR ITS CONTENTS. ANY DIMENSIONS NOT SHOWN ARE TO BE CHECKED AND AGREED WITH OGLESBY & LIMB LTD.