


SOUTH HOLLAND DISTRICT COUNCIL

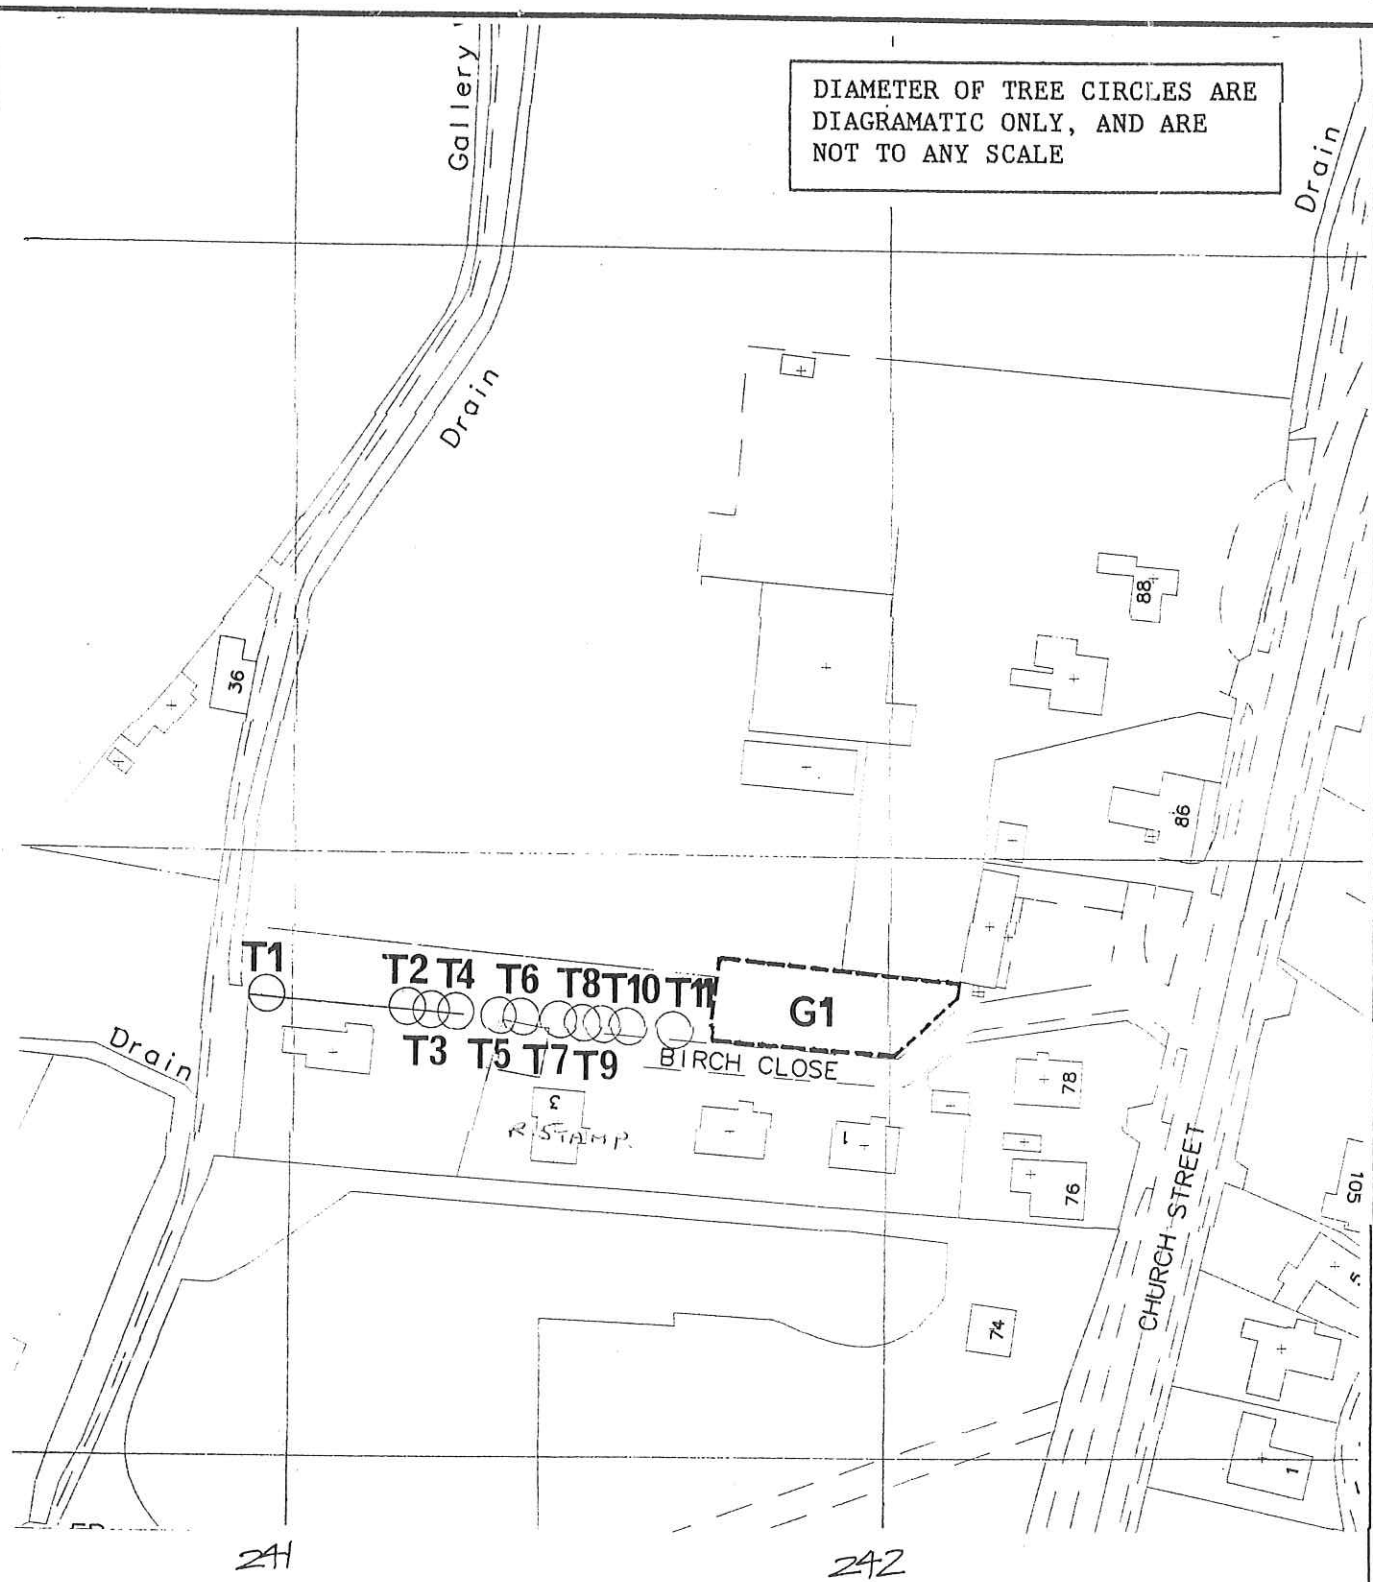

CHBECK TREE PRESERVATION ORDER No.12 1997

N: TF 524170 326180

E: 1:1250

E: 10th April 1997

MRS SALLY WALTHAM

BA(Hons) FCIH

Director of Housing & Planning Services
Housing & planning Services Department

Council Offices, Priory Road,
Spalding, Lincs. PE11 2XE.

