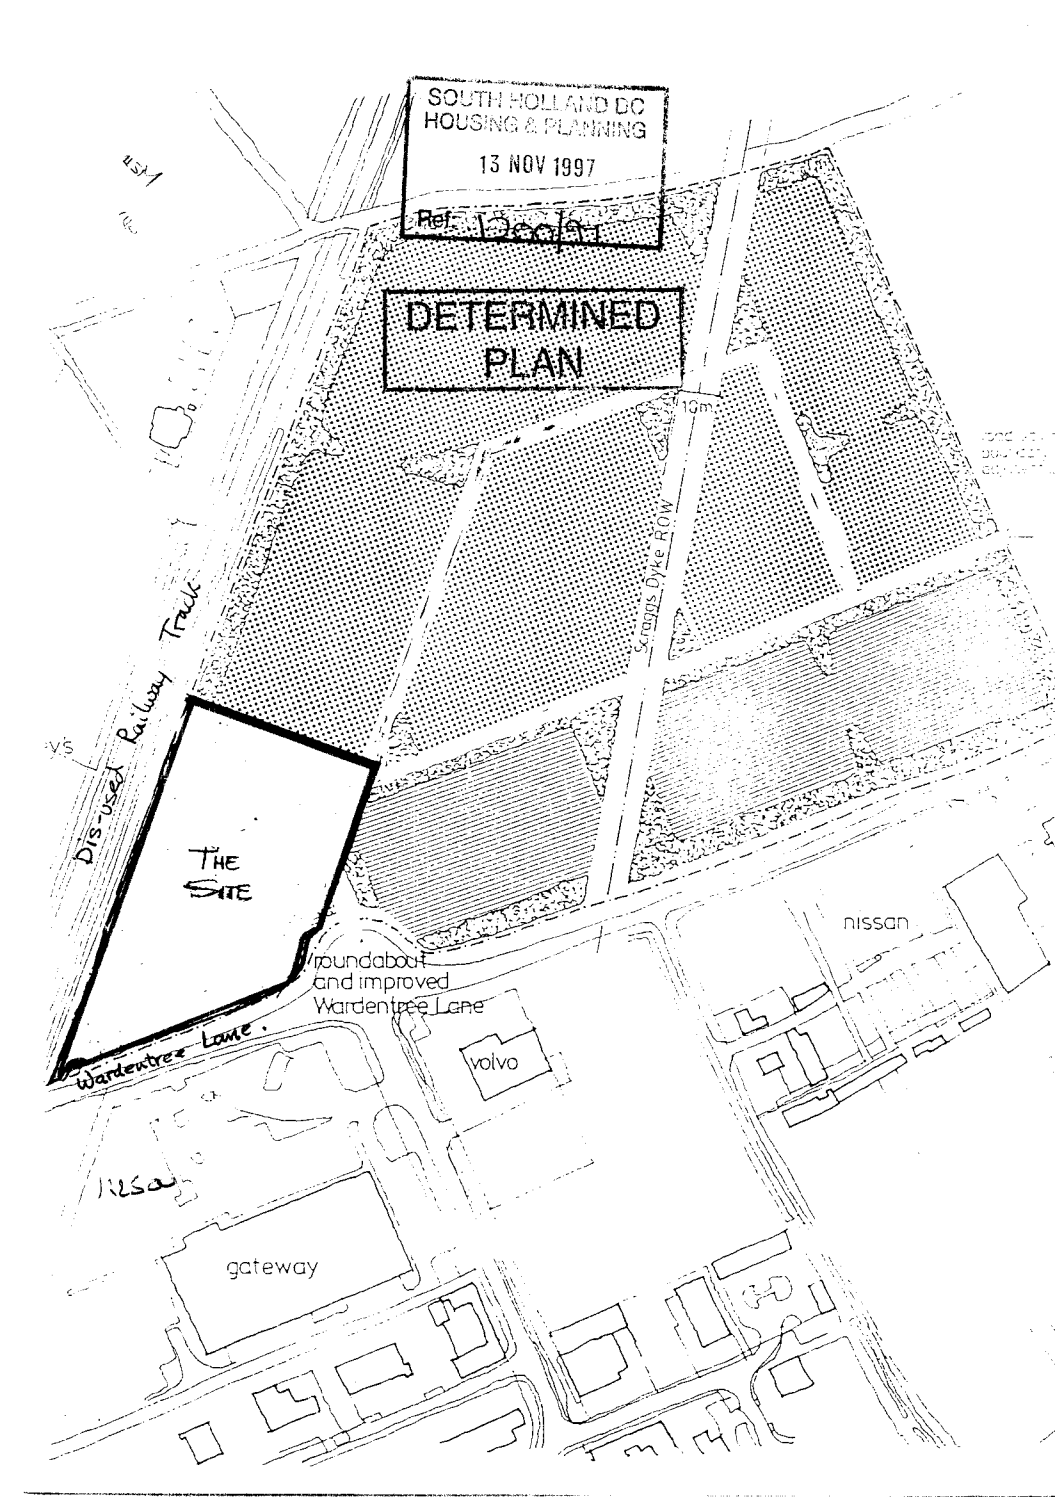

SOUTH HOLLAND DC
HOUSING & PLANNING
13 NOV 1997
Ref. H0691
DETERMINED PLAN
Dis-used Railway Track
THE SITE
Wardentree Lane
roundabout and improved Wardentree Lane
volvo
nissan
gateway
Scrapps Dyke ROW