(C) Crown Copyright. South Holland District Council LA 079413

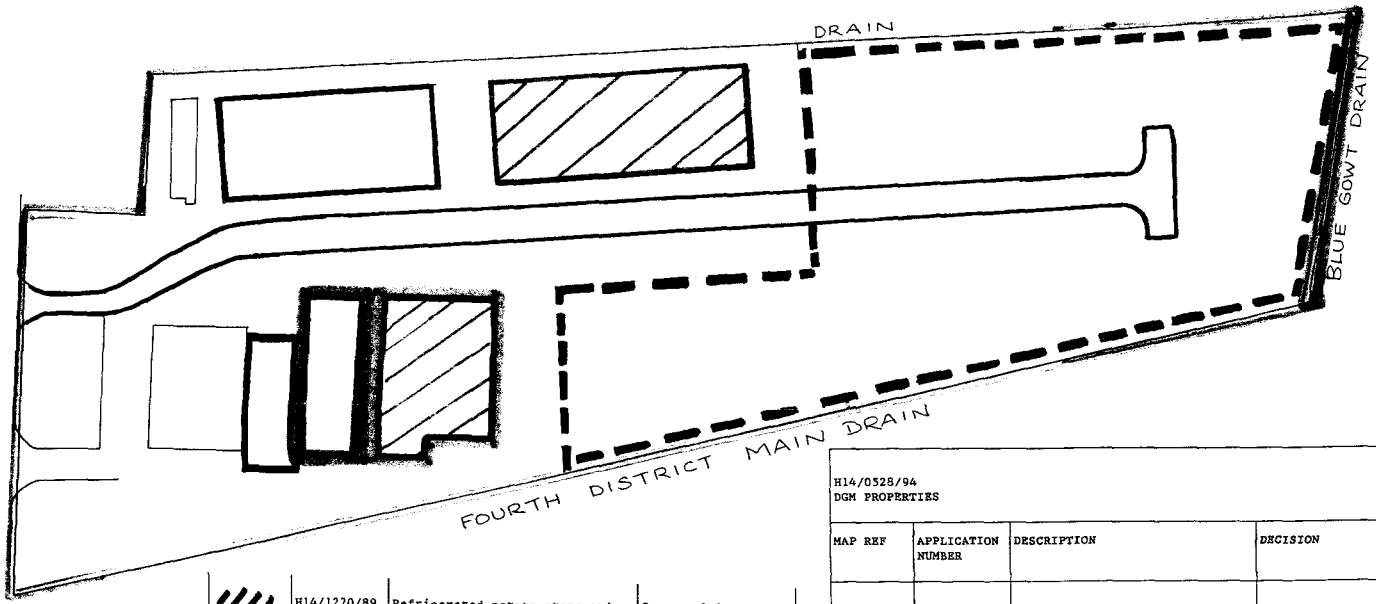
09/10/2000

TF2122SW

1:1250

Scale
0 6 12 18 24 30 m

(C) Crown Copyright. South Holland District Council LA 079413 09/10/2000 TF2122SW 1:1000

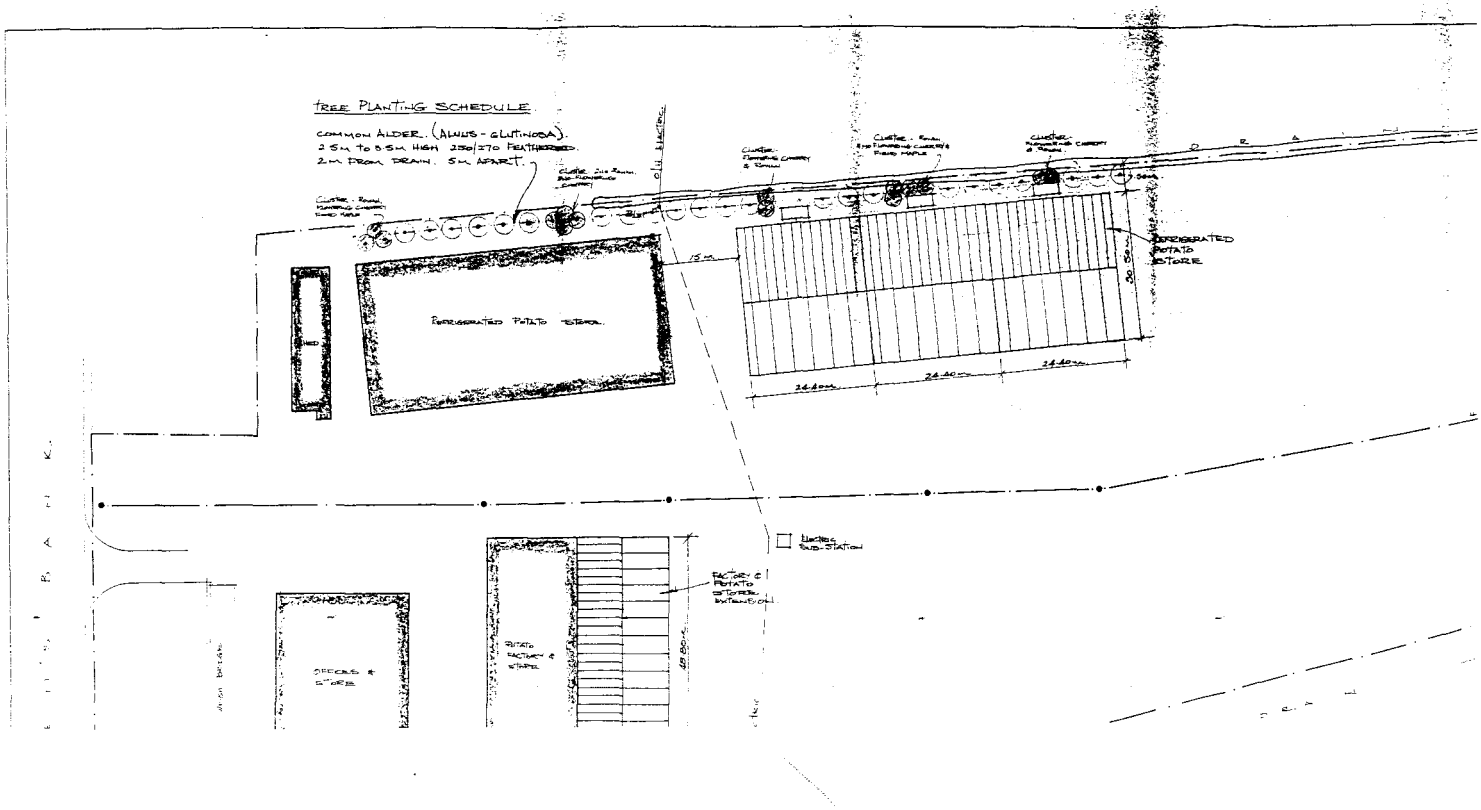


////	H14/1270/89	Refrigerated potato store and ext existing potato factory and store	Consent 8.1.90
▬	H14/0897/92	Potato processing and handling building and loading canopy	Consent 6.10.92
▬ ▬	H14/0528/94	*Industrial development*	*Current Application*

Return for info.

H14/0528/94
DGM PROPERTIES

MAP REF	APPLICATION NUMBER	DESCRIPTION	*DECISION*
	H14/0459/78	Change of use from saw mills to vegetable merchants and growers offices and warehouses	Consent 24.5.78
▬	H14/0381/79	Access road to serve a future light industrial estate	Consent 15.10.79
▬	H14/0697/79	*General purpose agricultural* store building	Consent 6.8.79
▬	H14/0619/80	Change of use from general purpose agricultural building to light industrial use	Consent 9.7.80
▬	H14/0423/83	Light industrial units	Consent 1.11.83
▬	H14/0976/83	Ext to potato storage building	Consent 1.2.84
▬	H14/0306/86	Potato warehousing	Consent 24.6.86


TREE PLANTING SCHEDULE.
COMMON ALDER. (ALNUS - GLUTINOSA).
2.5M TO 3.5M HIGH 250/270 FEATHERED.
2M FROM DRAIN. 5M APART.
REFRIGERATED POTATO STORE.
REFRIGERATED POTATO STORE
15 M
30.5M
24.40M
24.40M
24.40M
ELECTRICITY SUB-STATION
FACTORY & POTATO STORES EXTENSION
POTATO FACTORY & STORES
OFFICES & STORES
49.80M

(c) Crown Copyright South Holland District Council LA 079413

2000 TF2122SW 1:1250

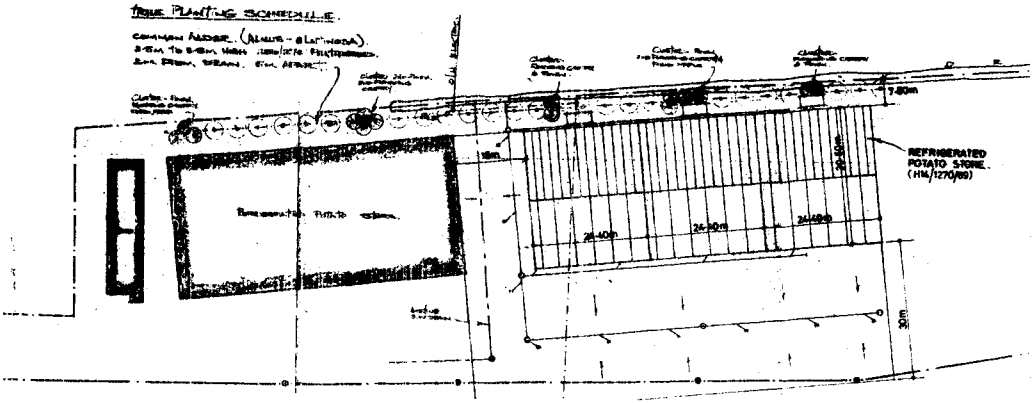
Scale 0 10 20 30 40 50 m



(c) Crown Copyright South Holland District Council LA 079413

2000 TF2122SW 1:2500

Scale
0 20 40 60 80 100 m


REFRIGERATED
POTATO STORE
(HM/1270/89)
24.40m
24.40m
24.40m
7.60m
30m