
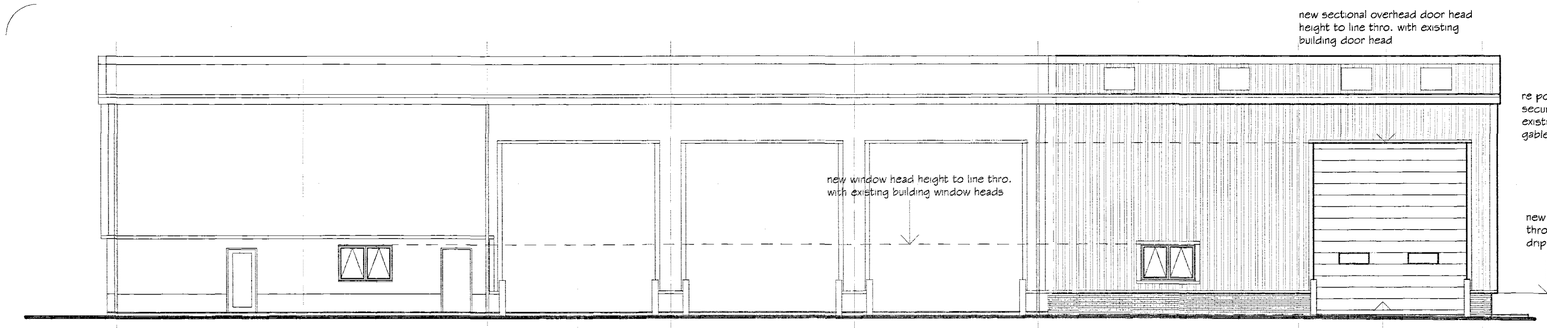



Proposed Elevation Grid Line E

Scale : 1/100

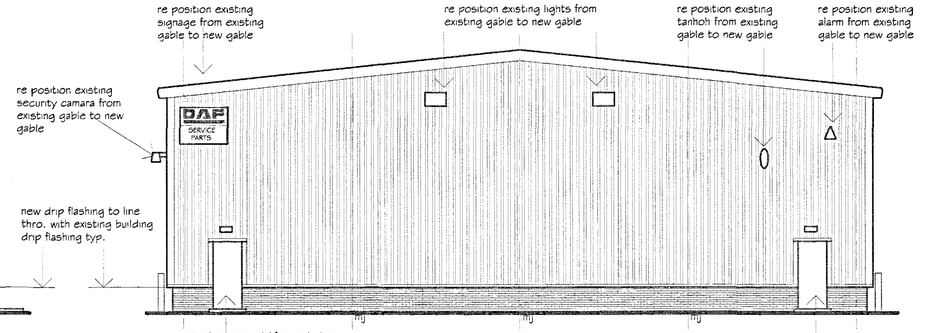



Proposed Elevation Grid Line 8

Light end
Scale : 1/100

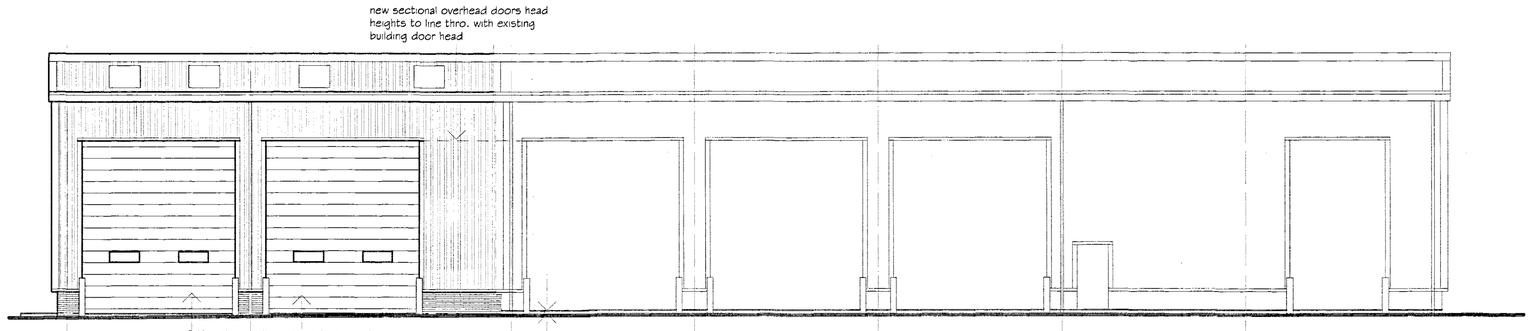

Proposed Elevation Grid Line A

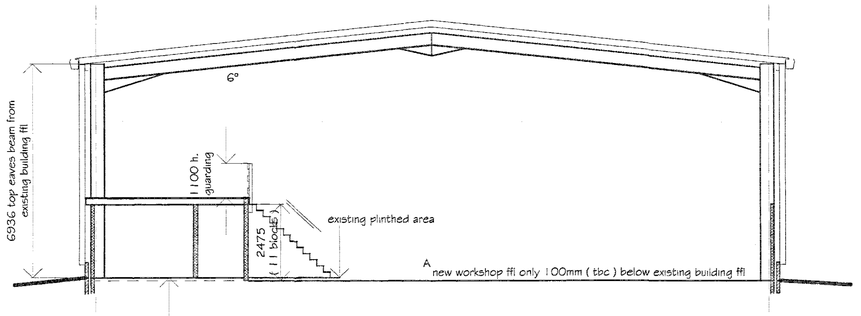

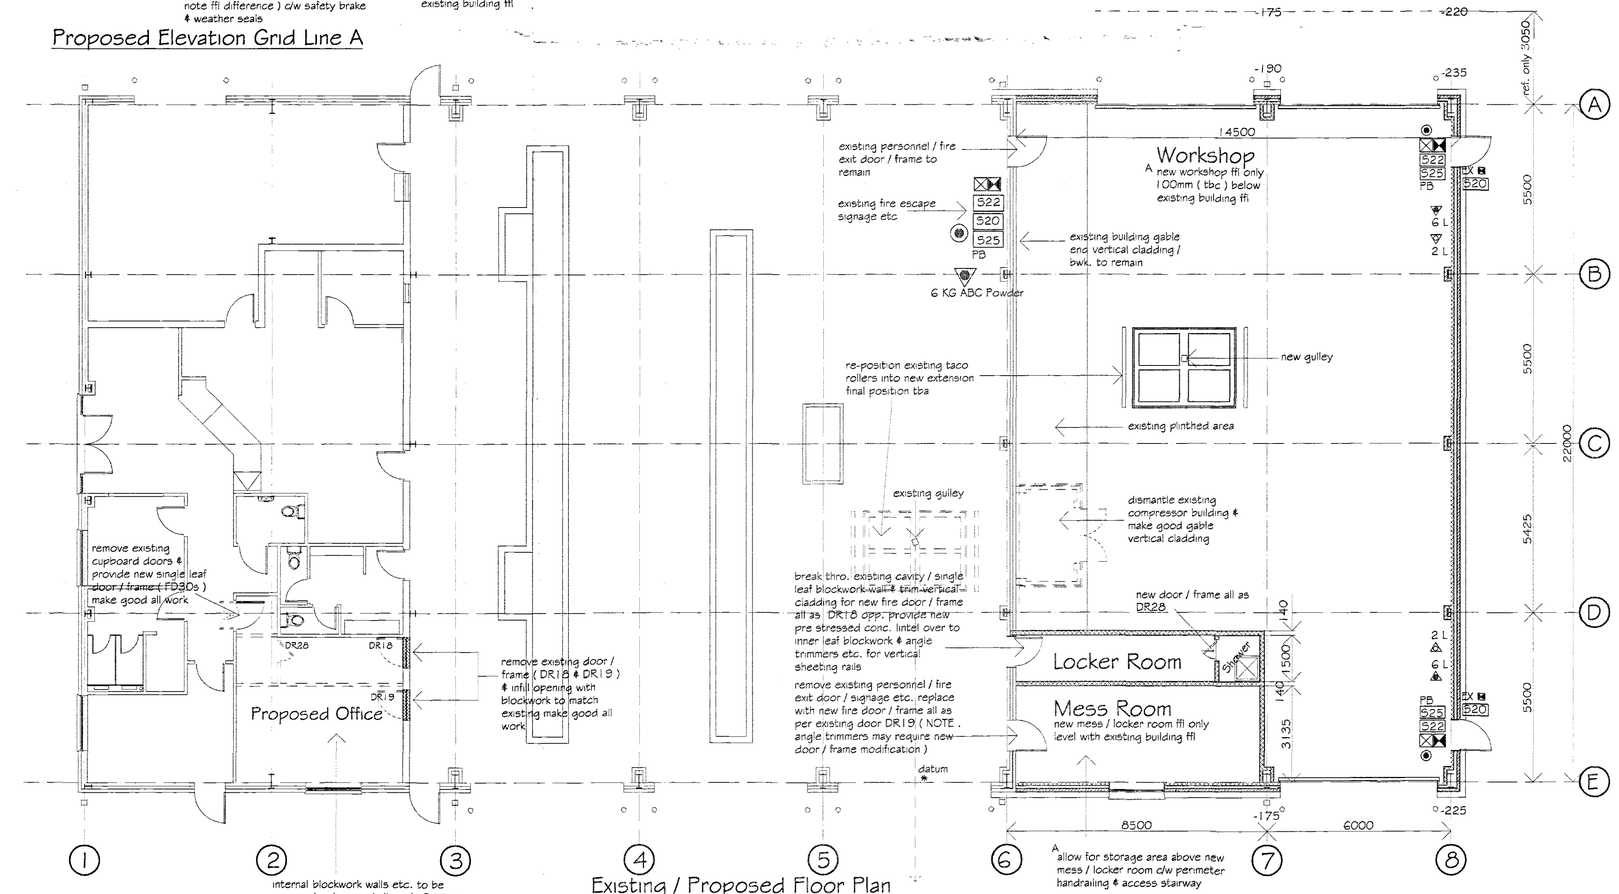

internal blockwork walls etc. to be removed make good all work. Remove existing mess room units & shower tray re-use in new extension

Existing / Proposed Floor Plan

Proposed external floor area 22.600 x 14.500 = 328m²

GENERAL NOTES :
Copies of drawing 1860/1 1860/2 must not be taken,traced or altered for any purpose other than that for which it is issued without written permission of D.A.Green & Sons Ltd. The drawings are produced only for the purpose of obtaining Planning Permission & do not contain a full specification for the proposed works. They are not to be used for steelwork fabrication purposes etc alone & all dimns. given are to be checked & confirmed by the steelwork fabricator surveyor prior to steelwork fabrication.All setout of steelwork subject to Structural Engineers design. All works & materials to be fitted & installed to the manf. instructions & comply with the manuals,technical requirements,codes of practice & British Standards. All measurements on this drawing are not to be scaled for construction / ordering purposes & all dimn's & set out of the works as shown on the drawing to be by the Builder / Contractor prior to the commencement of work & any discrepancies report immediately.

HEALTH & SAFETY :
Construction (Design & Management) regs 2007 (CDM).Should the works need to comply with the Construction Design & Management Regulations an independent Planning Supervisor would be read to co-ordinate the Health & Safety aspects of the project during the construction period from the time of site possession to completion handover to the client. The client is to ensure that the appointed contractor is familiar with & complies with Health & Safety for Building Sites & Work Places.

ROOF CLADDING ;
Plastisol coated insulated cladding of trapezoidal profile to match existing building profile / colour : ALBATROSS SC BS 18B17 fixed in an over purlin position & c/w all necessary matching flashings,fillers & fixings.

BARGEBOARDS / VERGES / CNR. ROLLS / DRIPS :
Plastisol coated to match existing building profile / colour : SARGASSO SC RAL 5003

ROOFLIGHTS :
10% triple - skin site assembled GRP translucent rooflights, comprising of an SAB Class 3 weathersheet with an 4mm polycarbonate inner & SAA Class 1 Liner, fixed in accordance with the manufactures recommendations to comply with the CDM regulations

RAINWATER GOODS :
' Streamline ' type colour coated steel box gutters to both slopes, together with sq. colour coated steel downpipes colour : SARGASSO SC RAL 5003 to FFL

VERTICAL CLADDING :
Plastisol coated insulated cladding of trapezoidal profile to match existing building profile / colour : ALBATROSS SC BS 18B17 fixed in an over rail position & c/w all necessary matching flashings & fixings.

WINDOW / PERSONNEL / FIRE EXIT DOORS :
Window : 1 No. Double glazed powder coated aluminium c/w safety glass as required colour : DAF DARK GREY RAL 7012 frames & DAF LIGHT GREY RAL 7035 top hung casements
Personnel / Fire Exit Doors : 2 No. Steel constructed doors c/w fire escape ironmongary colour : DAF DARK GREY RAL 7012

SECTIONAL OVERHEAD DOORS :
3 No. electricaily operated sectional overhead doors c/w clear vision panels (2 per door) head height to line thro. with existing x 5120mm w. (note ffl difference) c/w safety brake & weather seals colour : SARGASSO SC RAL 5003

EXTERNAL BRICKWORK :
600mm high selected blue engineering brick to match existing building

EX External Emergency Light
Emergency Light with Fire Escape Sign
Emergency Lights (Emergency Lighting positions to Design Engineers recommendations)
Break Glass call point
Sounders (positions shown are indicative only final positions subject to installers recommendations)

6 L Fire Extinguisher (foam) c/w sign above 6 litre AFFF for paper / wood / freely burning matl. / flammable liquid subject to Fire Officers approval
2 L Fire Extinguisher (carbon dioxide) c/w sign above 2 litre for electrical & flammable liquids, subject to Fire Officers approval
522 Fire Exit Sign.
520 Notice.Fire Exit Keep Clear.
525 Notice.Push bar to open.
PB Push Door ironmongery

REVISIONS		BY	DATE
A Revised to suit clients comments		mjw	12/11/08

DRAWN	MJW	DATE	8/10/08
SCALE	1 / 100	CHECKED	

CLIENT
Ford & Slator
9 Wardentree Park
Pinchbeck
Spalding
Lincs
PE11 3ZN

PROJECT
Proposed two bay end extension to existing building & internal alterations to existing building

DETAILS
Existing / Proposed Elevations & Floor Plan

DETERMINED
PLAN
24/07/2009
12/03/08

GREEN STRUCTURAL
D.A.GREEN & SONS LTD.
Whaplode, Spalding, Lincs, PE12 6TL.
www.dagreen.co.uk
Tel: 01406 370585.
Fax: 01406 370766.

DRWG No. 1860/2/2008 A