
ELEVATION

WALL to be complete with cast stone coppings to match existing
PROVIDE and fit wrought mild steel railings with Fleur-de-Lys finials made and installed by specialist steelworker
Railings to be painted gloss black with gold painted ornate fleur de lys detailing

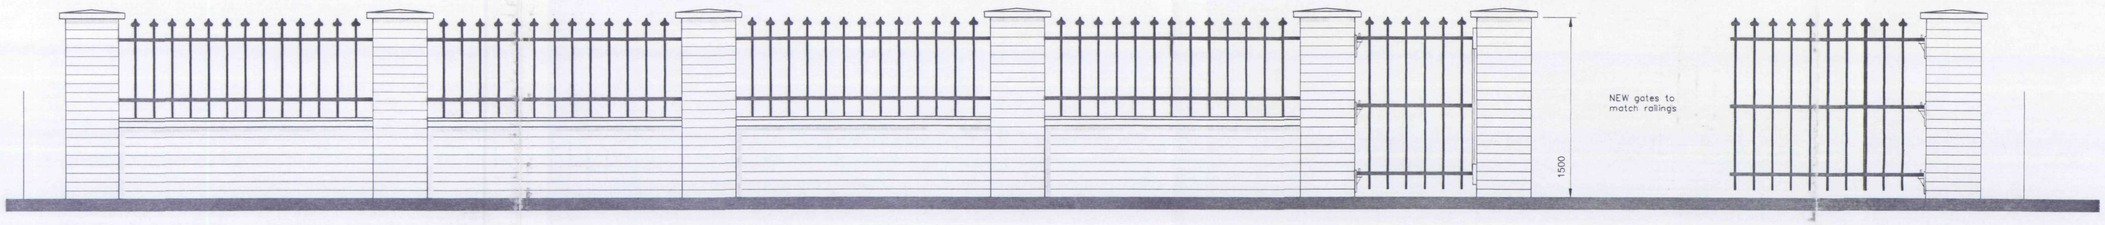


elevation of front boundary wall

EXTG 1600mm high hedge to be removed

EXTG telephone pole may interfere with line of wall and additional works may be required to construct the wall around the pole without causing damage to either the pole or subsequently the wall when the pole is removed

450mm x 230mm GEN4 concrete foundation widened at piers as indicated

3no extg piers

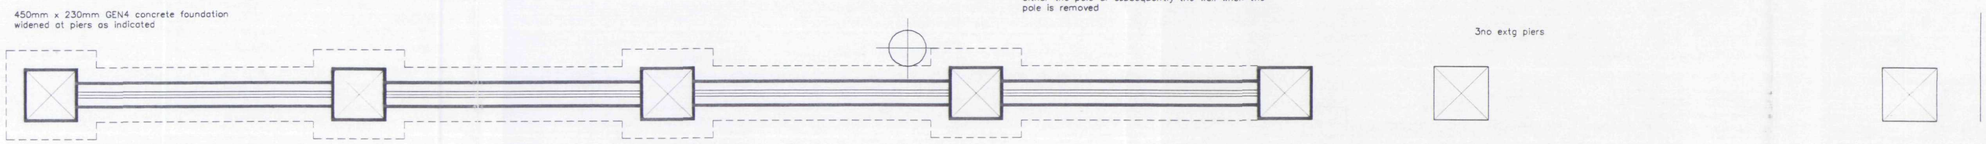

WALL to be in 215mm brickwork to match extg with 440mm square piers as shown

WALL to be complete with cast stone coppings to match existing
PROVIDE and fit wrought mild steel railings with Fleur-de-Lys finials made and installed by specialist steelworker
Railings to be painted gloss black with gold painted ornate fleur de lys detailing

RAISE 3 no extg piers to match new piers

10400

APPROXIMATE length of wall required

plan of front boundary wall



BLOCK PLAN scale 1:250



LOCATION PLAN scale 1:1250

DETERMINED PLAN

SHDC
Planning & Development
13 SEP 2004
Ref: 1205/04

AMENDMENTS

A

L. A. Building Design
Architectural and Surveying Practice
55 Hannam Boulevard
Spalding
Lincolnshire PE11 1LB
Telephone/Fax: Spalding (01775) 711437

Peter S Lithgow MCIOB MBIAT
Member of the Chartered Institute of Building and
Member of the British Institute of Architectural Technologists

project
Proposed Boundary Wall to Dwelling at
22 Pennytoft Lane, Pinchbeck,
Spalding, Lincolnshire

client
Mr and Mrs P Booth

drawing
Planning Drawing

date	scale(s)
September 2004	1:20 1:250 1:1250
drawn by	checked
Peter Lithgow	
job no	drawing no
03/22	02