HEIGHTS IN METRES

Scale 1:2500

LINCOLNSHIRE COUNTY

TF2327

SOUTH HOLLAND DISTRICT

232 233 234 235 236

South Holland District Council

Reproduced from the Ordnance Survey's 1:2500 scale ..... map with the permission of the Controller of Her Majesty's Stationery Office Crown Copyright reserved. Licence No. LA 07xx11

DETERMINED PLAN

SOUTH HOLLAND DC
HOUSING & PLANNING
28 NOV 1997
Ref: H209/97

OLD FEN LANE

The Bungalow

Willowend

Wales

Bandera

Snow Drop Villa

Level Crossing

Gate House

Drain

DD

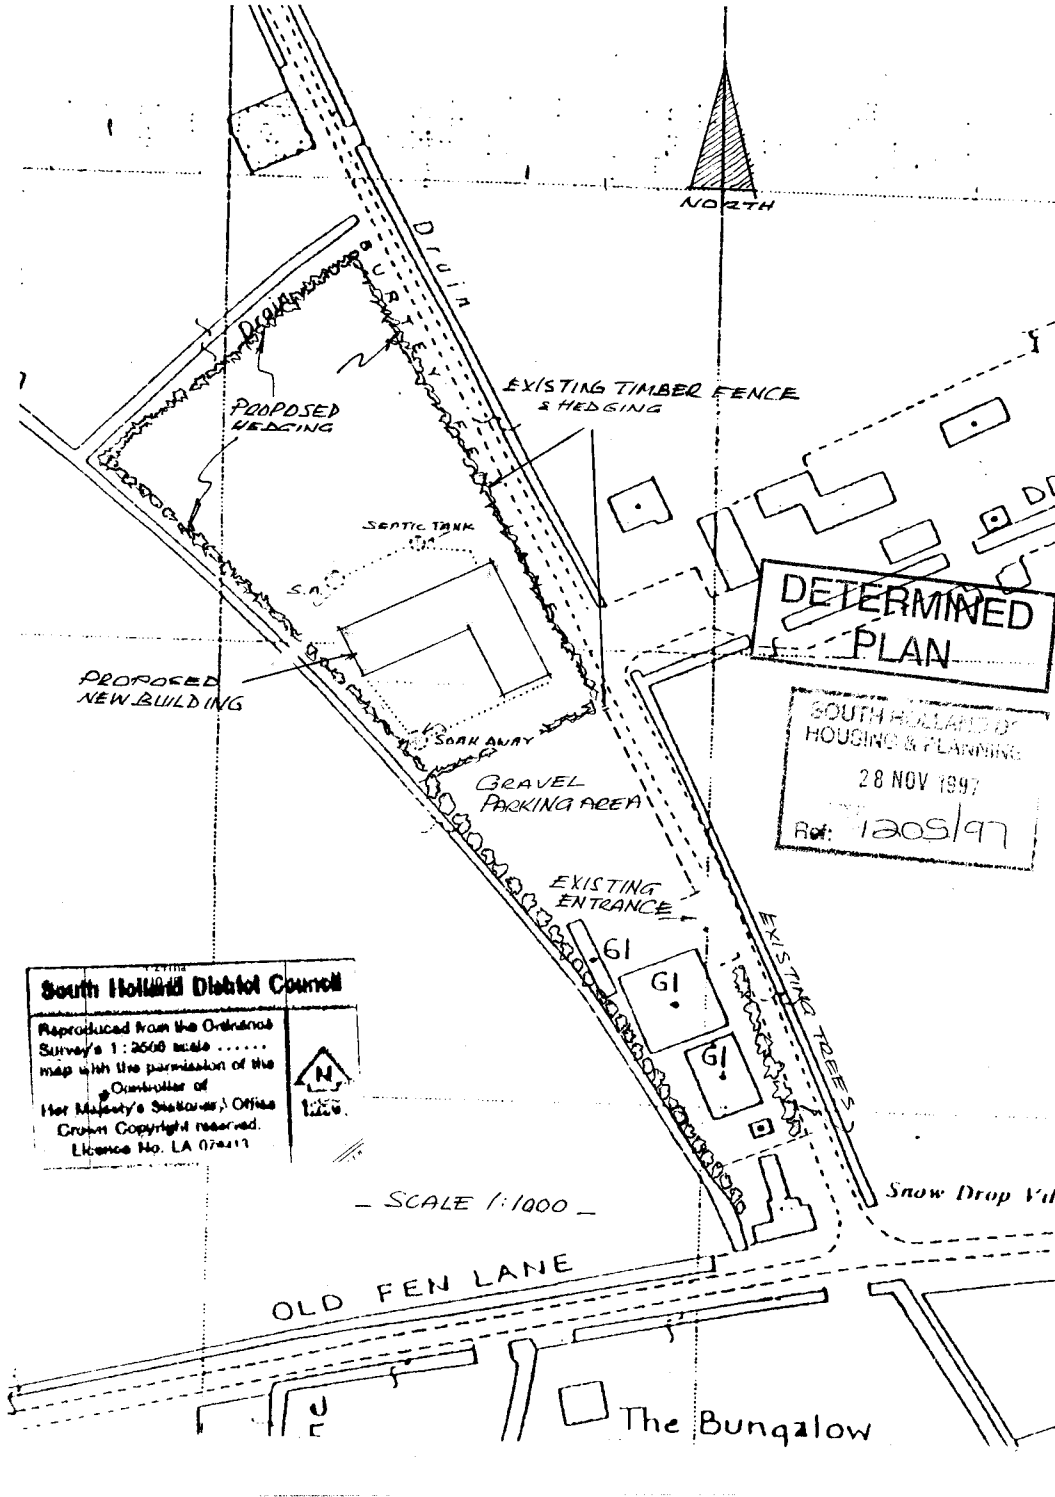
NORTH
Drain
Drain
EXISTING TIMBER FENCE
& HEDGING
PROPOSED
HEDGING
SEPTIC TANK
S.A.
PROPOSED
NEW BUILDING
SOAK AWAY
GRAVEL
PARKING AREA
EXISTING
ENTRANCE
G1
G1
G1
EXISTING TREES
DETERMINED
PLAN
SOUTH HOLLAND DC
HOUSING & PLANNING
28 NOV 1997
Ref: 1205/97
South Holland District Council
Reproduced from the Ordnance
Survey's 1 : 2500 scale .....
map with the permission of the
Controller of
Her Majesty's Stationery Office
Crown Copyright reserved.
Licence No. LA 079413
N
SCALE 1:1000
Snow Drop Vil
OLD FEN LANE
The Bungalow

NORTH

DRAIN

PROPOSED
MIXED HEDGEROW of
VARIETIES OF HOLLY &
OTHER EVERGREEN
SPECIES
TO APPROX 2M HIGH
WHEN MATURE

EXISTING HEDGE

BURTEY FEN LANE

DWELLING HOUSE

PROPOSED
BARN

EXISTING GRAVEL
CAR PARKING
AREA

EXISTING FENCING

EXISTING ENTRANCE

TO PINCHBECK
EXISTING TREES

R.S.P

LANDSCAPING DETAILS AT SITE FOR BARN AT BURTEY FEN LANE : PINCHBECK for N. PITTS ESQ.

SCALE: 1:500

SOUTH HOLLAND DC
HOUSING & PLANNING
28 NOV 1997
Ref. H05/97

DETERMINED
PLAN