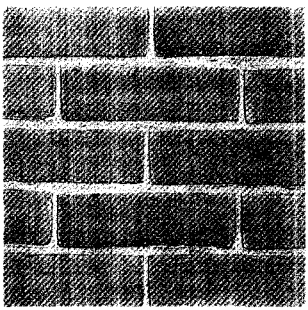

Ibstock Leicester Orange Stock

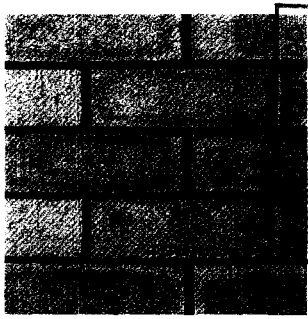

Ravenhead Rustic Village Mixture



Howard Street, Salford
Ravenhead Rustic Village Mixture

HOUSING & PLANNING
17 NOV 1997
Ref: 1205/97

Re [illegible] Appl. H16/0790/97

ELEVATION TO PROPOSED BARN AT BURTEY FEN LANE : PINCHBECK for N. PITTS ESQ

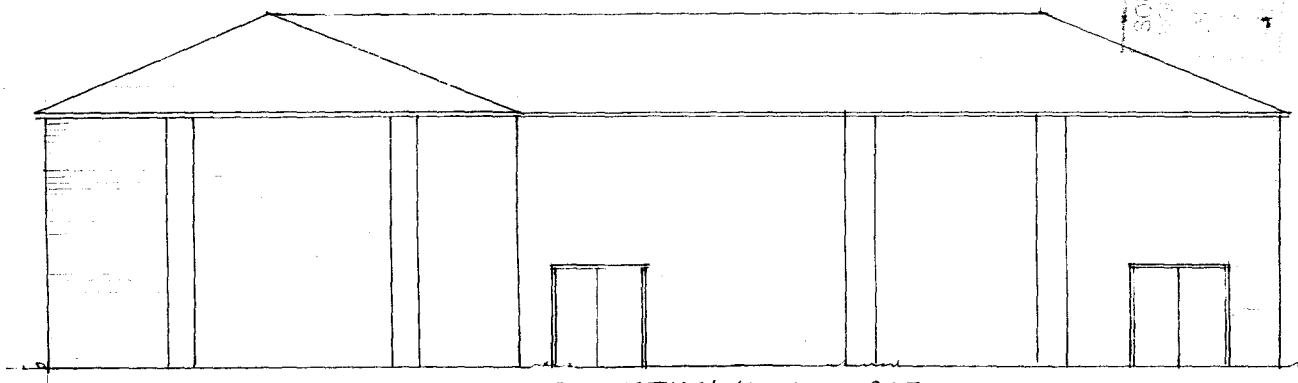

ELEVATION NORTH EAST

DETERMINED PLAN

SCALE 1:100

27:11:97

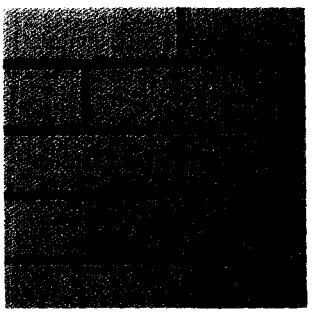

Ravenhead Smooth Brown

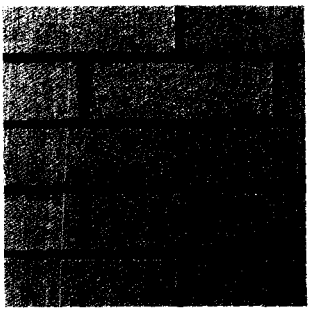

Ravenhead Bracken Brown Rustic

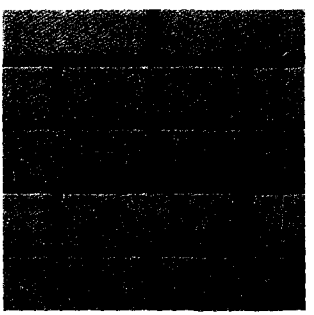

Roughdales Brown Rustic



Roughdales Kurtz Birkdale



Roughdales Birkdale Multi Rustic

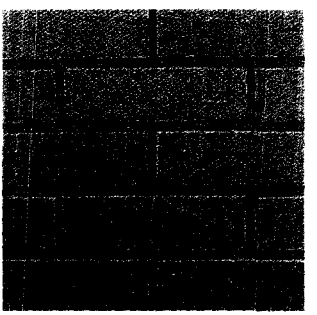

Cattybrook Cheddar Brown

ELEVATION TO PROPOSED BARN AT BURTEY FEN LANE PINCHBECK for N. PITTS ESQ

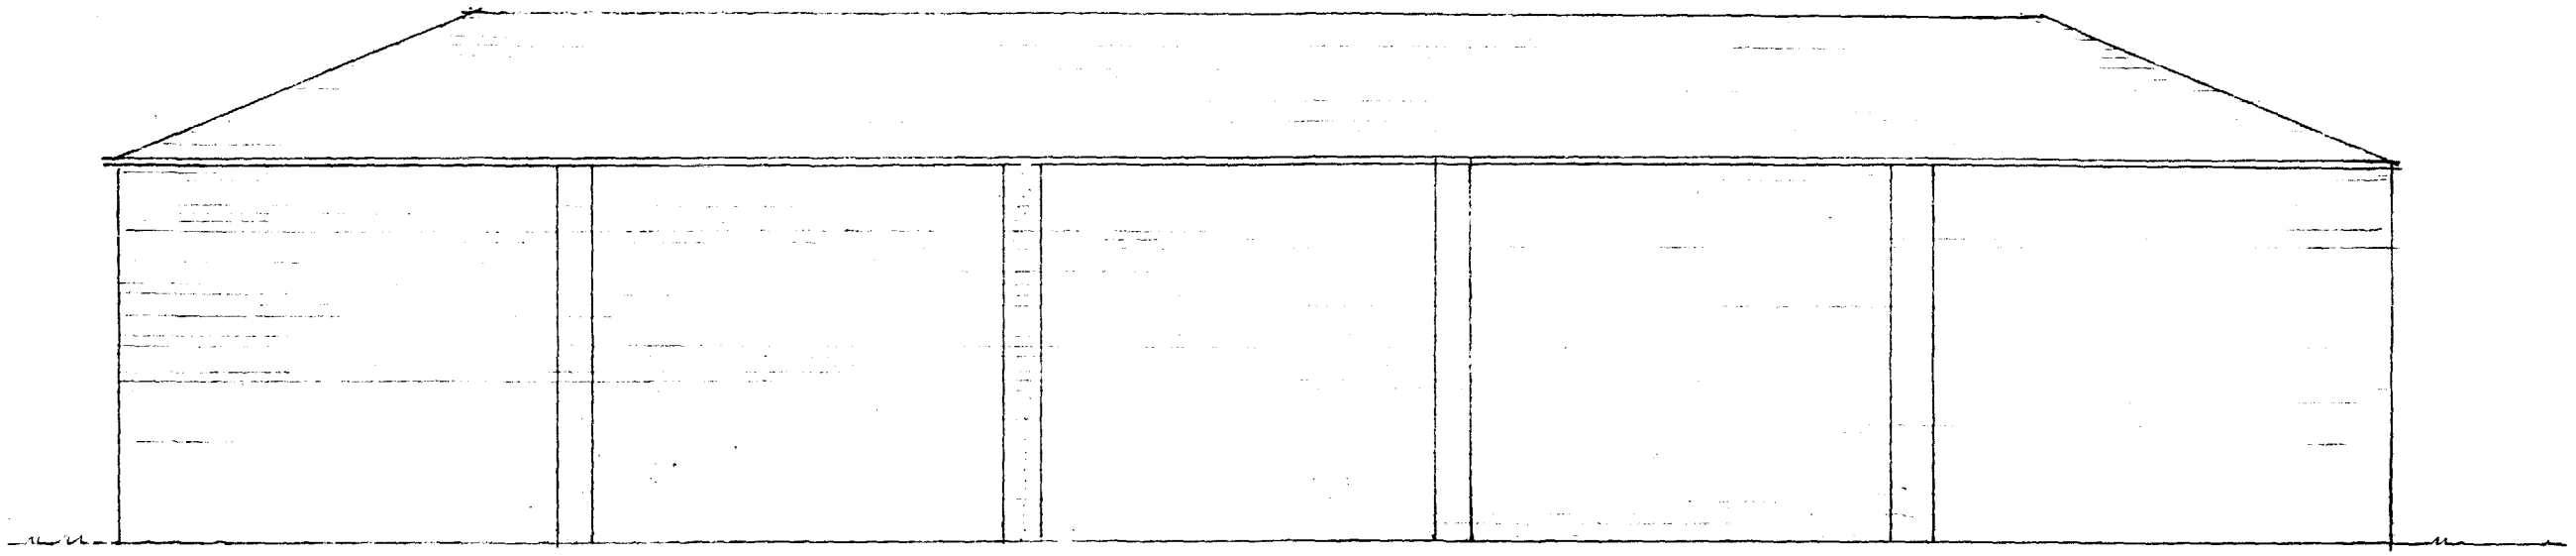

ELEVATION SOUTH EAST

DETERMINED PLAN

SOUTH HOLLAND DC
HOUSING & PLANNING
28 NOV 1997
Ref: 1205/97

SCALE 1:100

27:11:97

FIRST FLOOR PLAN SHOWING ADDITIONAL STORAGE SPACE (NOT TO SCALE)

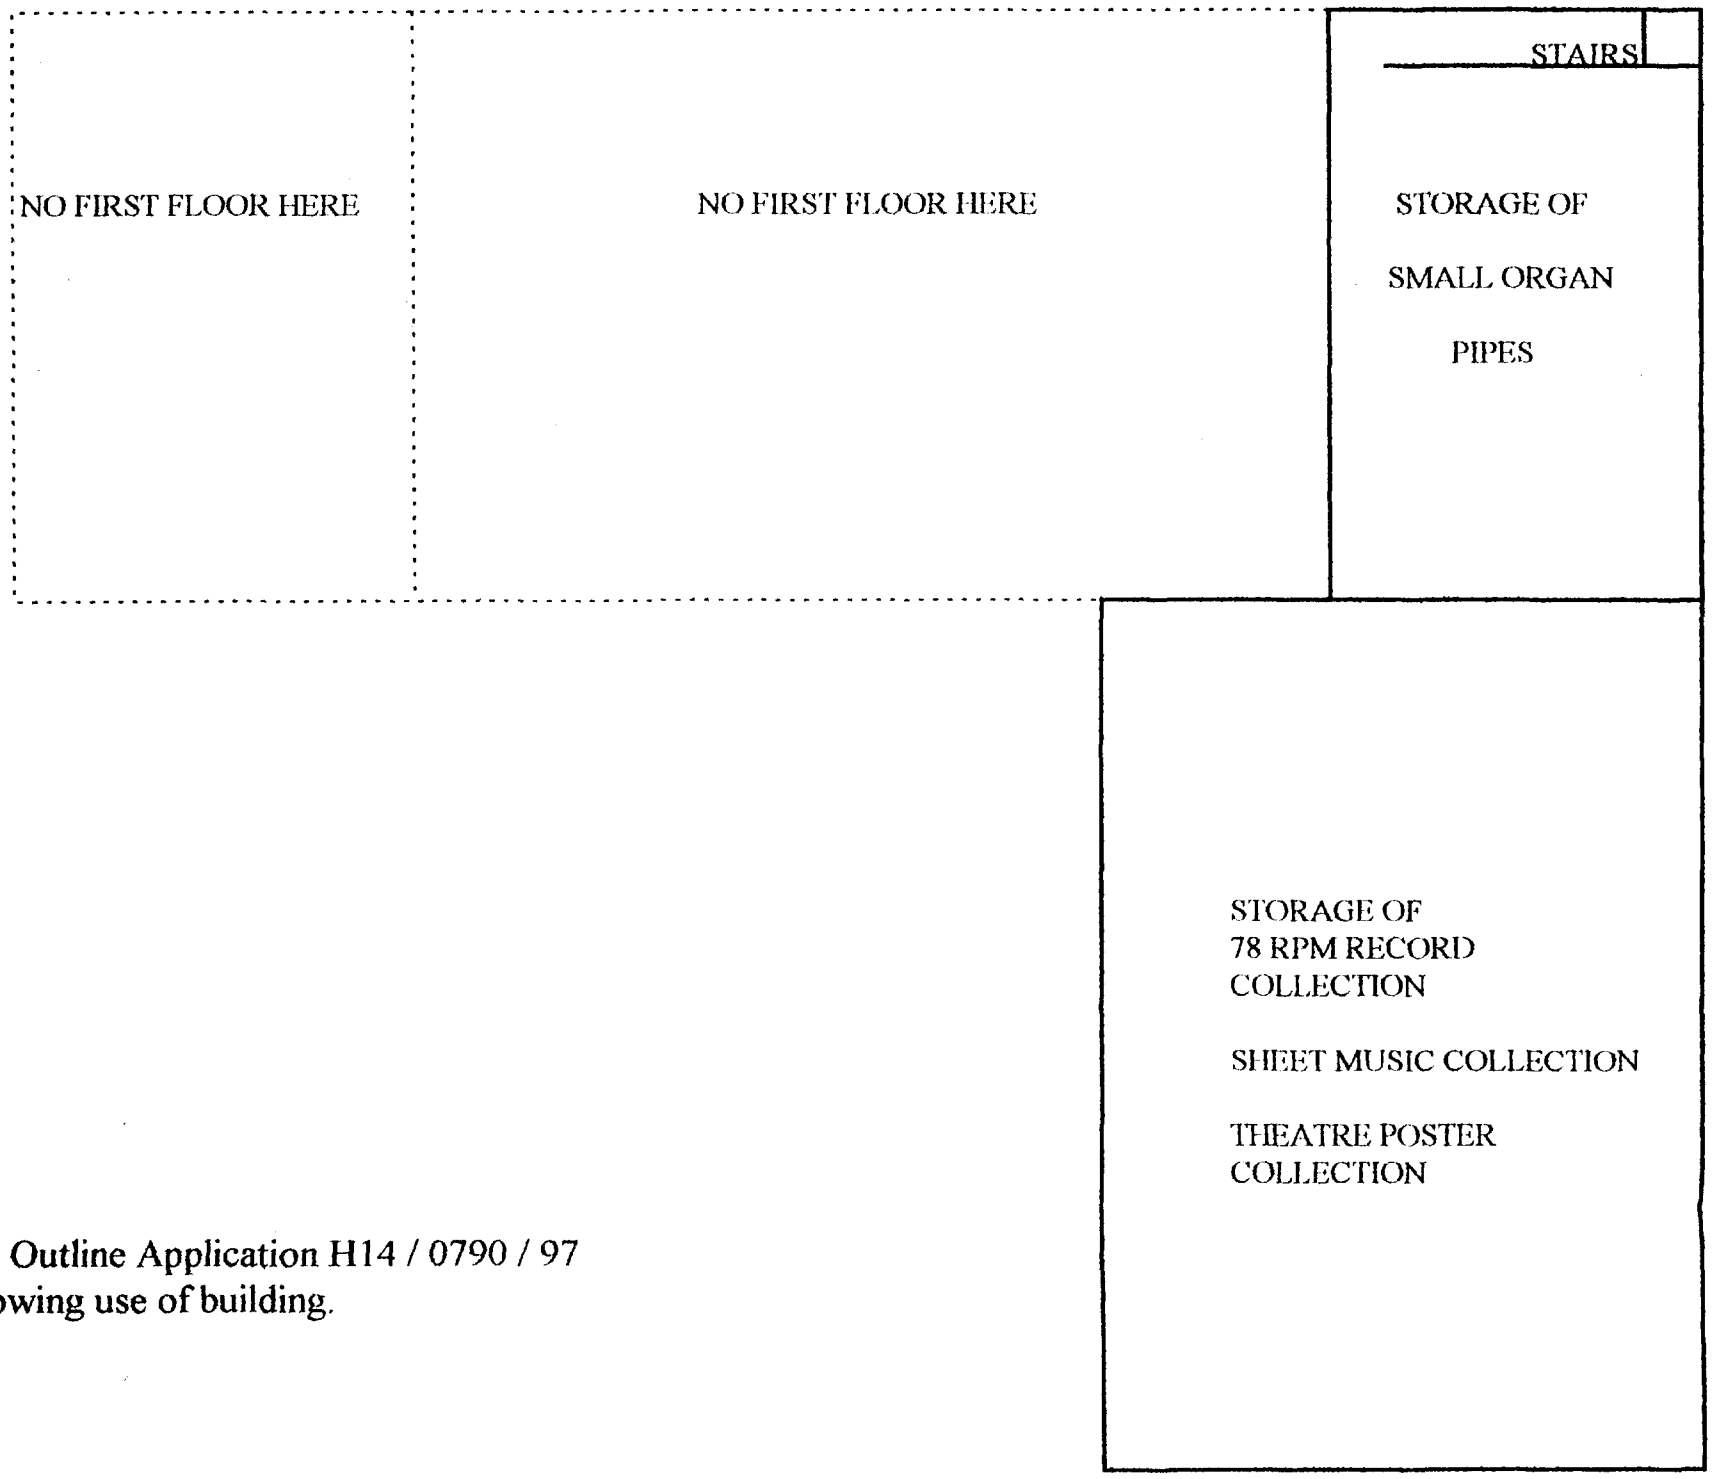

Re: Outline Application H14 / 0790 / 97
Showing use of building.

DETERMINED
PLAN

SOUTH HOLLAND DC
HOUSING & PLANNING
17 NOV 1997
Ref: 1205/97

GROUND FLOOR PLAN (NOT TO SCALE)

ORGAN CHAMBER CONTAINING ORGAN PIPES AND WORKS	ORGAN CONSOLES OF MARYLEBONE PARISH CHURCH, LONDON. THE RITZ THEATRE, TUNBRIDGE WELLS THE NORTHGATE METHODIST CHAPEL ORGAN ALSO HOUSING COLLECTION OF AUTOGRAPHED MEMORABILIA, RADIOGRAMS, RADIOS AND LOCAL BYGONES, ENAMEL SIGNS ETC.	STAIRS UP	TOILET TOILET TOILET
		HALLWAY	
	STORAGE OF ORGAN PIPES AND SPARE PARTS FROM CHURCH ORGANS		

Re: Outline Application H14 / 0790 / 97
Showing use of building.

SOUTH HOLLAND DC
HOUSING & PLANNING
17 NOV 1997
Ref: 1205/97

PROPOSED BRICK BUILT BARN TO HOLD PRIVATE COLLECTION OF MEMORABILIA AND COMPTON THEATRE ORGAN AT BURTEY FEN LANE: PINCHBECK FOR N. PITTS ESQ

SCALE 1:100

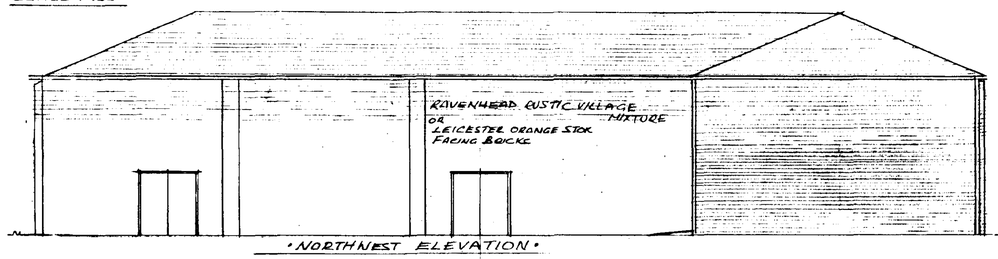

'NORTHWEST ELEVATION'

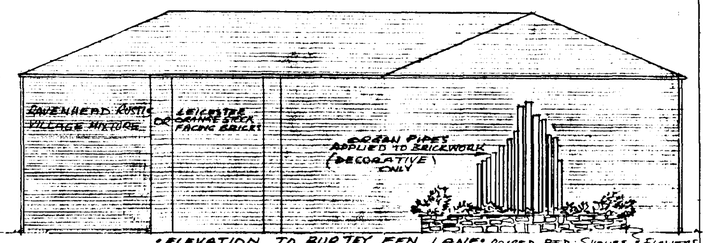

'ELEVATION TO BURTEY FEN LANE' RAISED BED: SHRUBS & FLOWERS

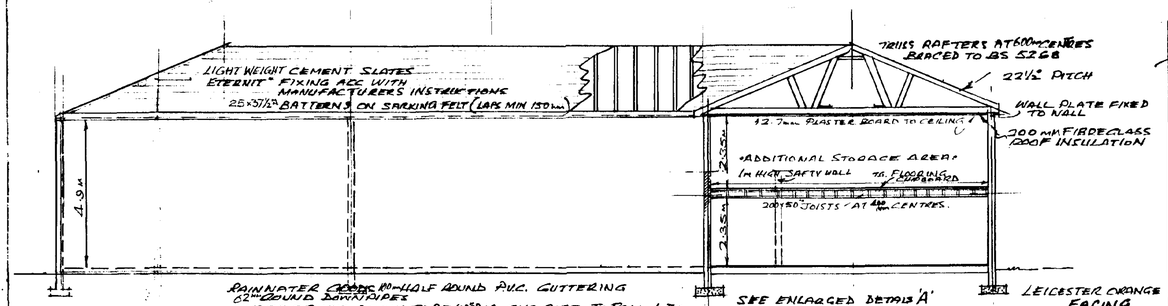

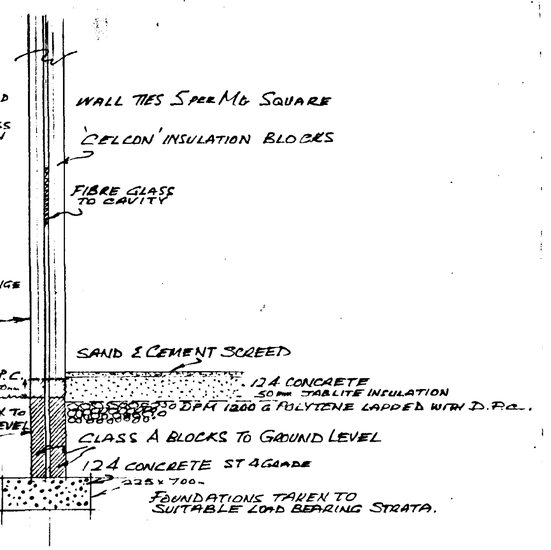

'A' DETAILS OF FOUNDATIONS 1:20 SCALE APPROX

RAINWATER GOODS 100mm HALF ROUND PVC. GUTTERING 62.5mm ROUND DOWNPIPES UNDER GROUND DRAIN TO BE 100mm DIA CVC PIPE TO FALL 1:70 SURROUNDED WITH PEA GRAVEL RUN TO SOAKAWAY 5m FROM ANY BUILDING.

SEE ENLARGED DETAILS 'A' OF FOUNDATIONS

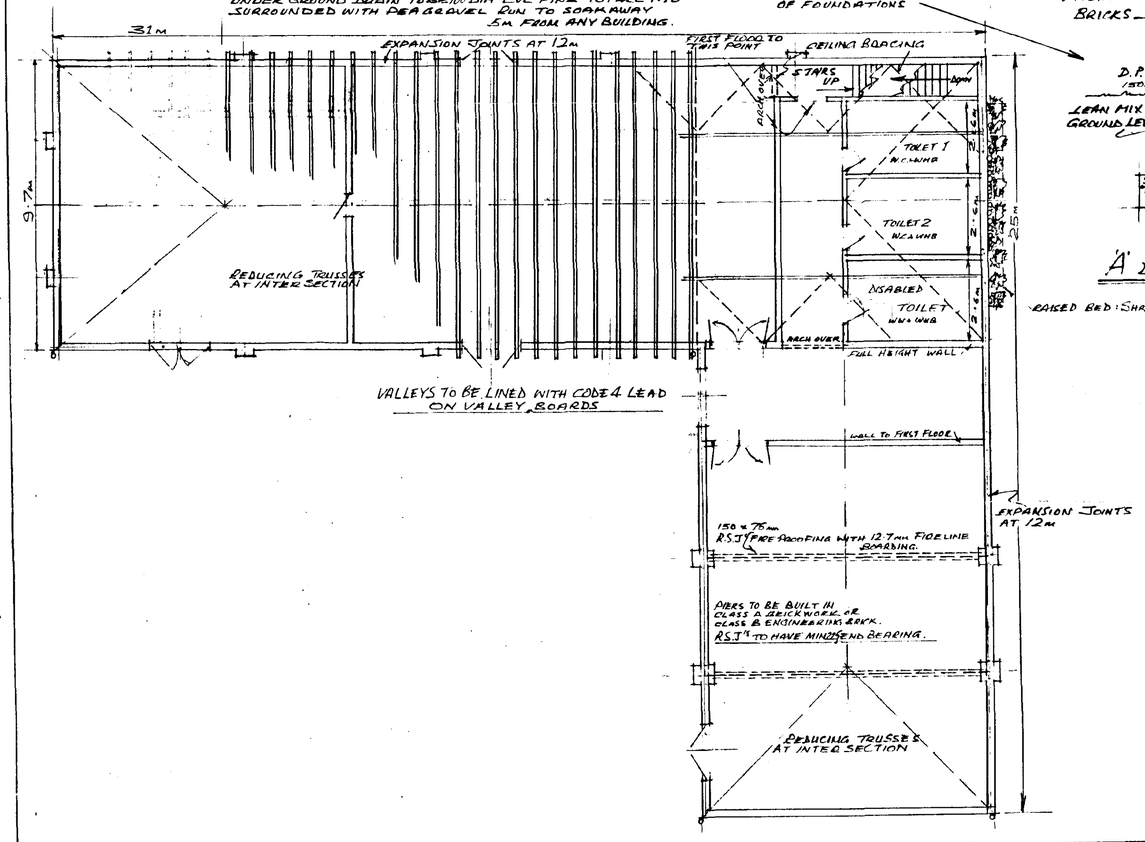

RAISED BED: SHRUBS & FLOWERS.

DETERMINED PLAN
SOUTH HOLLAND DC HOUSING & PLANNING
17 NOV 1997
Ref: 1205/97