


FRONT



SIDE



REAR

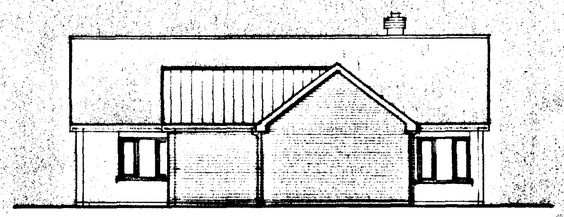

SIDE

DETERMINED PLAN

PROPOSED

DO NOT SCALE FROM THIS DRAWING
This drawing is copyright and may not be altered, traced, photographed or used for any purpose other than that for which it is issued.
The General Contractor is to check all dimensions on site and report discrepancies to the Architect.
Details shown on this drawing including foundations are based upon visible site conditions related to the area. No responsibility can be accepted for abnormal conditions which may be discovered during excavation unless reported to the Architect as that design amendments may be considered. Site soil surveys are recommended in respect of this to establish specific site conditions before foundation work commences.

DETERMINED PLAN

SOUTH HOLLAND DC
HOUSING & PLANNING
17 NOV 1997
Ref: H206/97

G. R. MERCHANT
I.ENG AMICE, FIWO,
ARCHITECTURAL, STRUCTURAL
& LAND DRAINAGE CONSULTANT
TEL: HOLBEACH (01406) 490800

PROJECT:

EXTENSION & ALTERATIONS
8 CLAY DROVE
PODE HOLE
SPALDING

CLIENT:

C. QUESNE


SCALES: *1/50 1/100*

DATE:

G.R. MERCHANT.

DRAWING:

REVISIONS:

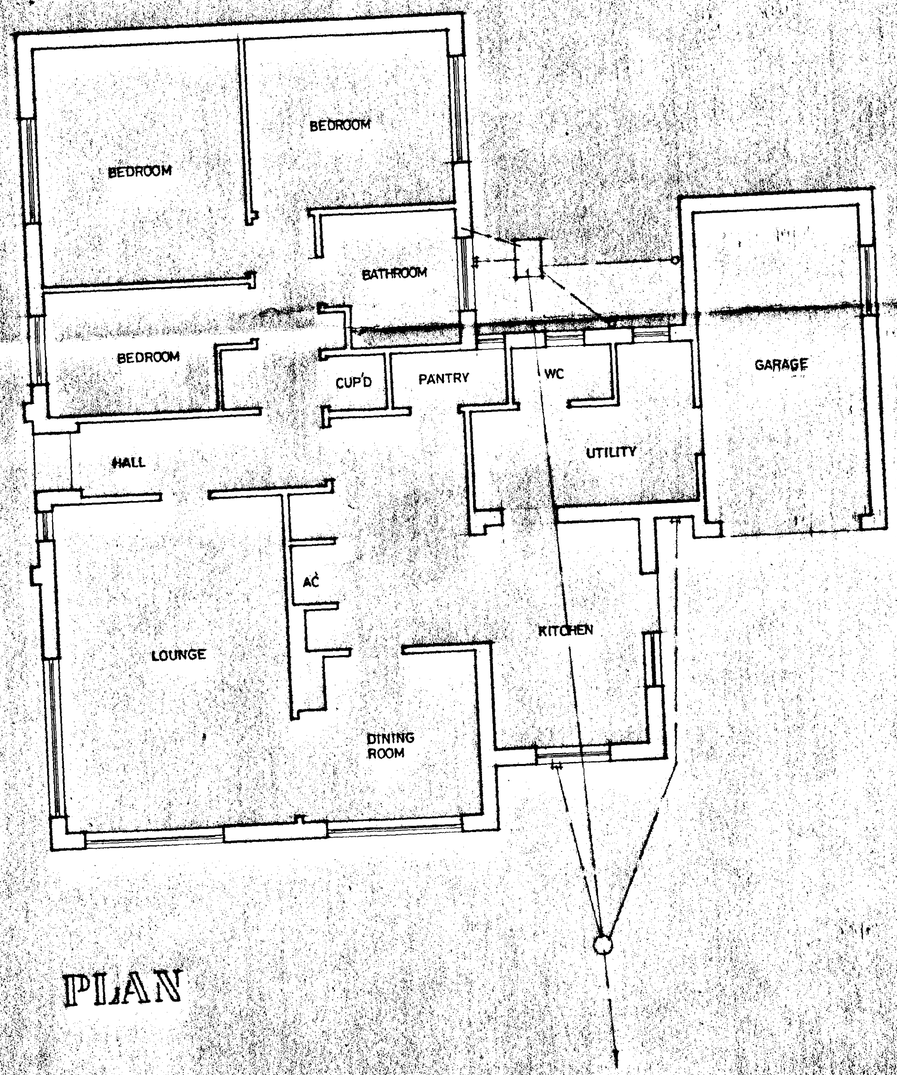

PLAN

DETERMINED PLAN

EXISTING

DO NOT SCALE FROM THIS DRAWING
This drawing is copyright and may not be altered, traced, photographed or used for any purpose other than that for which it is issued
The General Contractor is to check all dimensions on site and report discrepancies to the Architect
All details shown on this drawing including features are based upon typical site conditions related to the area. No responsibility can be accepted for abnormal conditions which may be discovered during

DETERMINED PLAN

SOUTH HOLLAND DC
HOUSING & PLANNING
17 NOV 1997
Ref. 1206/97


G. R. MERCHANT
LENG AMICE, FIWO,
ARCHITECTURAL, STRUCTURAL
& LAND DRAINAGE CONSULTANT
TEL: HOLBEACH (01406) 490800

PROJECT:
EXTENSION & ALTERATIONS
8 CLAY DROVE
PODE HOLE
SPALDING

CLIENT:
C. QUESNE


SCALES:	DATE:
1/50 1/100	*NOV 1997*
G.R.Merchant.	DRAWING No.: *CQ.02*

REVISIONS:

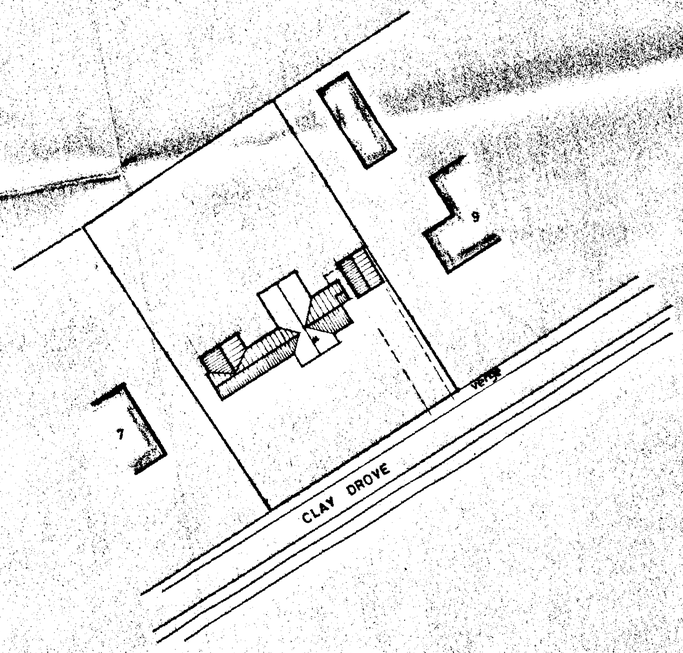

SITE PLAN

1:500

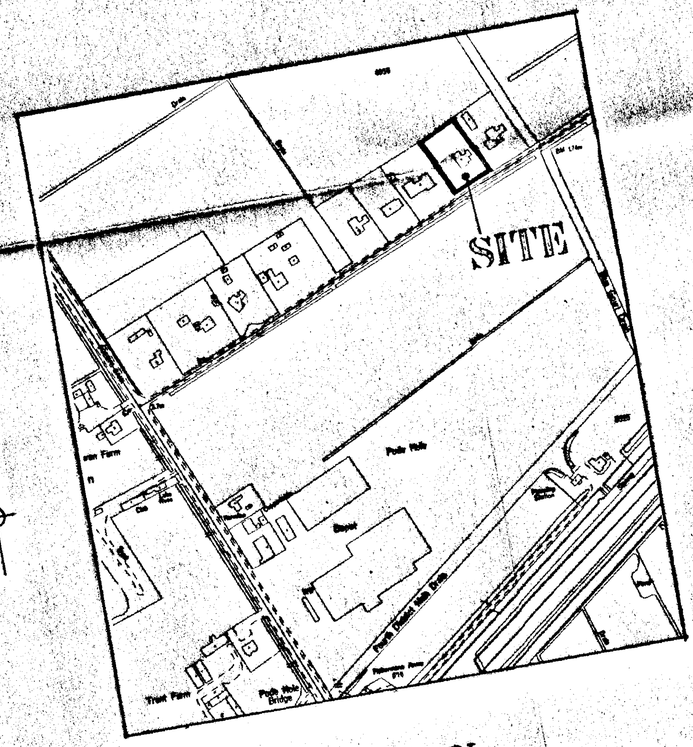

LOCATION PLAN

1:2500



DETERMINED PLAN

SOUTH HOLLAND DC
HOUSING & PLANNING
17 NOV 1997
Ref: H306/97

G. R. MERCHANT
I.ENG AMICE, FIWO,
ARCHITECTURAL, STRUCTURAL
& LAND DRAINAGE CONSULTANT
TEL: HOLBEACH (01406) 490800

PROJECT:
EXTENSION & ALTERATIONS
8 CLAY DROVE
PODE HOLE
SPALDING

CLIENT:
C. QUESNE


SCALES:
AS INDICATED

DRAWING

G.R. MERCHANT

REVISIONS:

DETERMINED PLAN

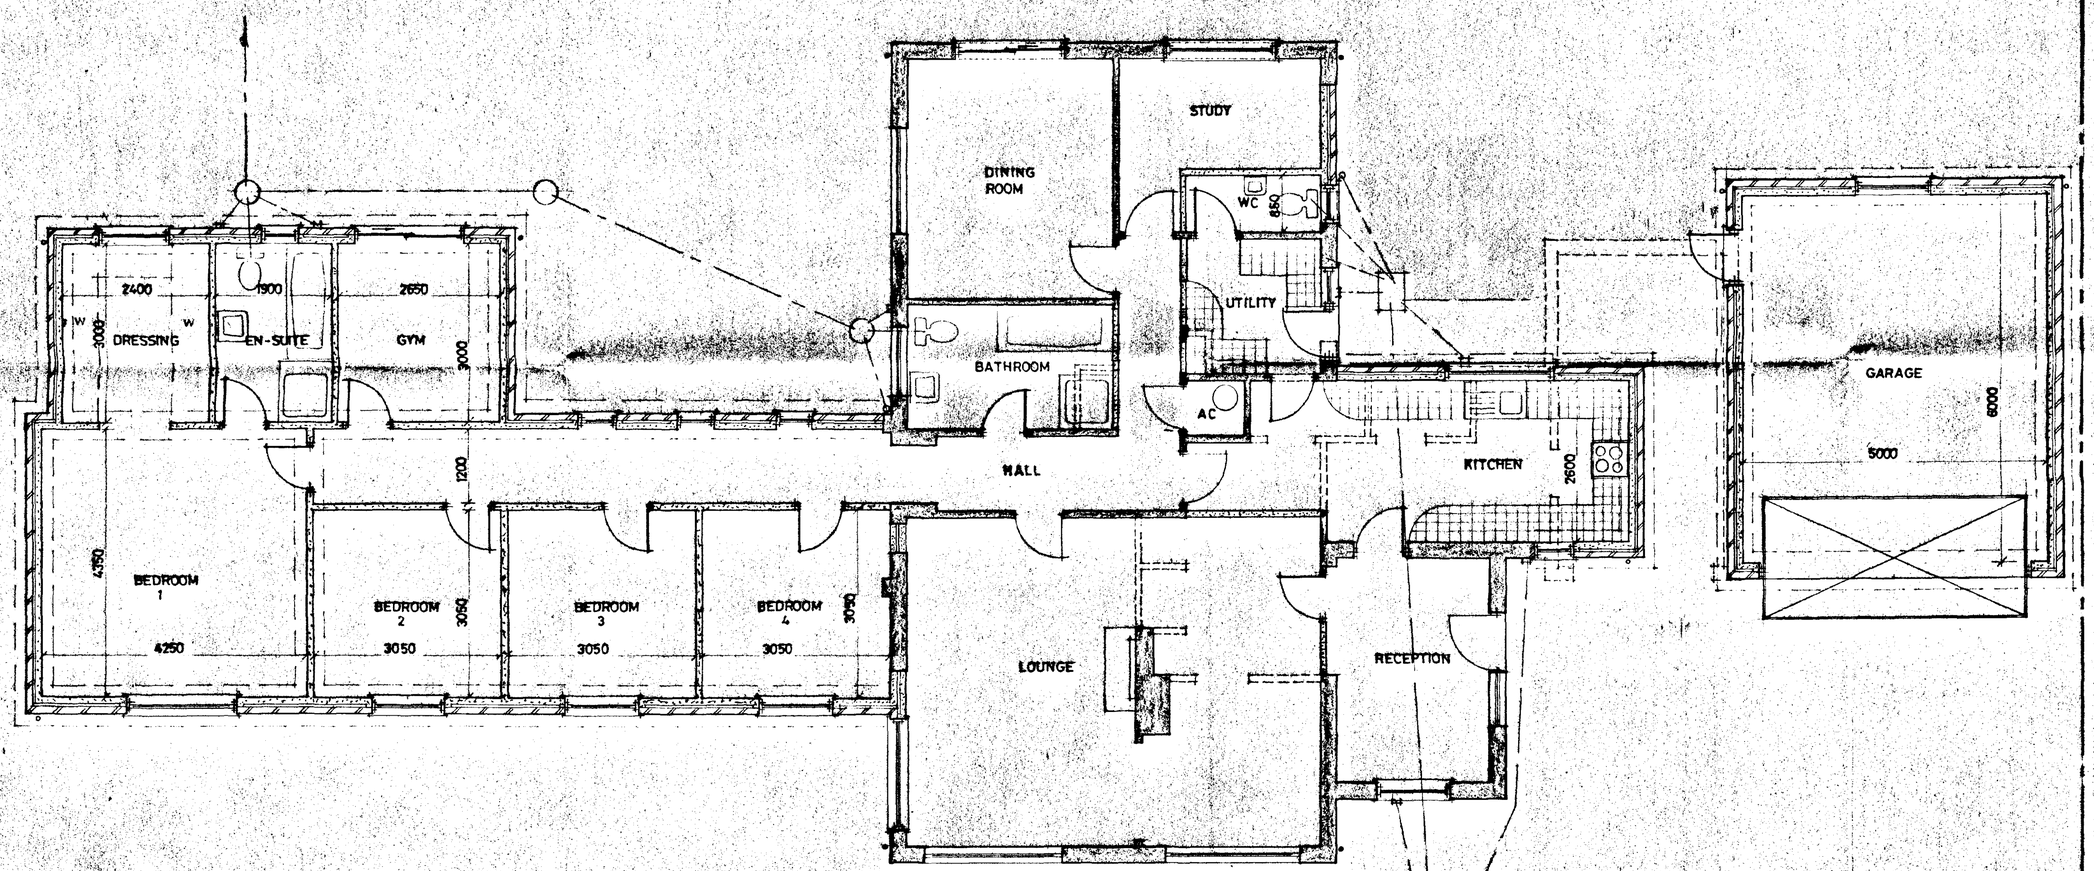

PLAN

PROPOSED

DETERMINED PLAN

SOUTH HOLLAND DC
HOUSING & PLANNING
17 NOV 1997
Ref: H2/0597/97/1

DETERMINED PLAN

G. R. MERCHANT
LENG AMICE, FIWO,
ARCHITECTURAL, STRUCTURAL & LAND DRAINAGE CONSULTANT
TEL: HOLBEACH (01406) 490800

PROJECT:
EXTENSION & ALTERATIONS
8 CLAY DROVE
PODE HOLE
SPALDING

CLIENT:
C. QUESNE

SCALES: 1/50
DATE: NOV 1997
G.R.MERCHANT.
DRAWING No.: CQ.03
REVISIONS:

DO NOT SCALE FROM THIS DRAWING
This drawing is copyright and may not be altered, traced, photographed or used for any purpose other than that for which it is issued.
The General Contractor is to check all dimensions on site and report discrepancies to the Architect
All details shown on this drawing including foundations are based upon typical site conditions related to the area. No responsibility can be accepted for abnormal conditions which may be discovered during construction unless reported to the Architect so that design amendments may be considered. Site soil surveys are recommended in respect of foundations to establish specific site conditions before foundation work is undertaken.