
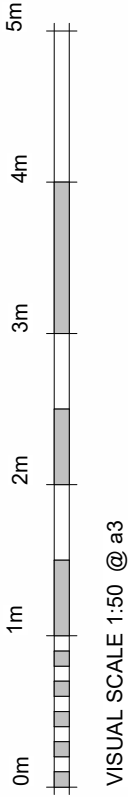


Room Schedule			
Name	Area	Perimeter	Comments
Lounge	18.15 m ²	18.3 m	existing
Kitchen	10.60 m ²	13.5 m	existing
Conservatory	12.45 m ²	13.9 m	existing
Dining Room	14.10 m ²	16.3 m	proposed
Coats	0.75 m ²	3.5 m	proposed
Utility & Shower Rm	7.00 m ²	11.4 m	proposed
Bed 2	7.75 m ²	11.4 m	existing
Bathroom	4.55 m ²	8.6 m	existing
Bed 1	11.30 m ²	16.4 m	existing
Bed 3	18.60 m ²	19.1 m	proposed
105.35 m ²		132.3 m	

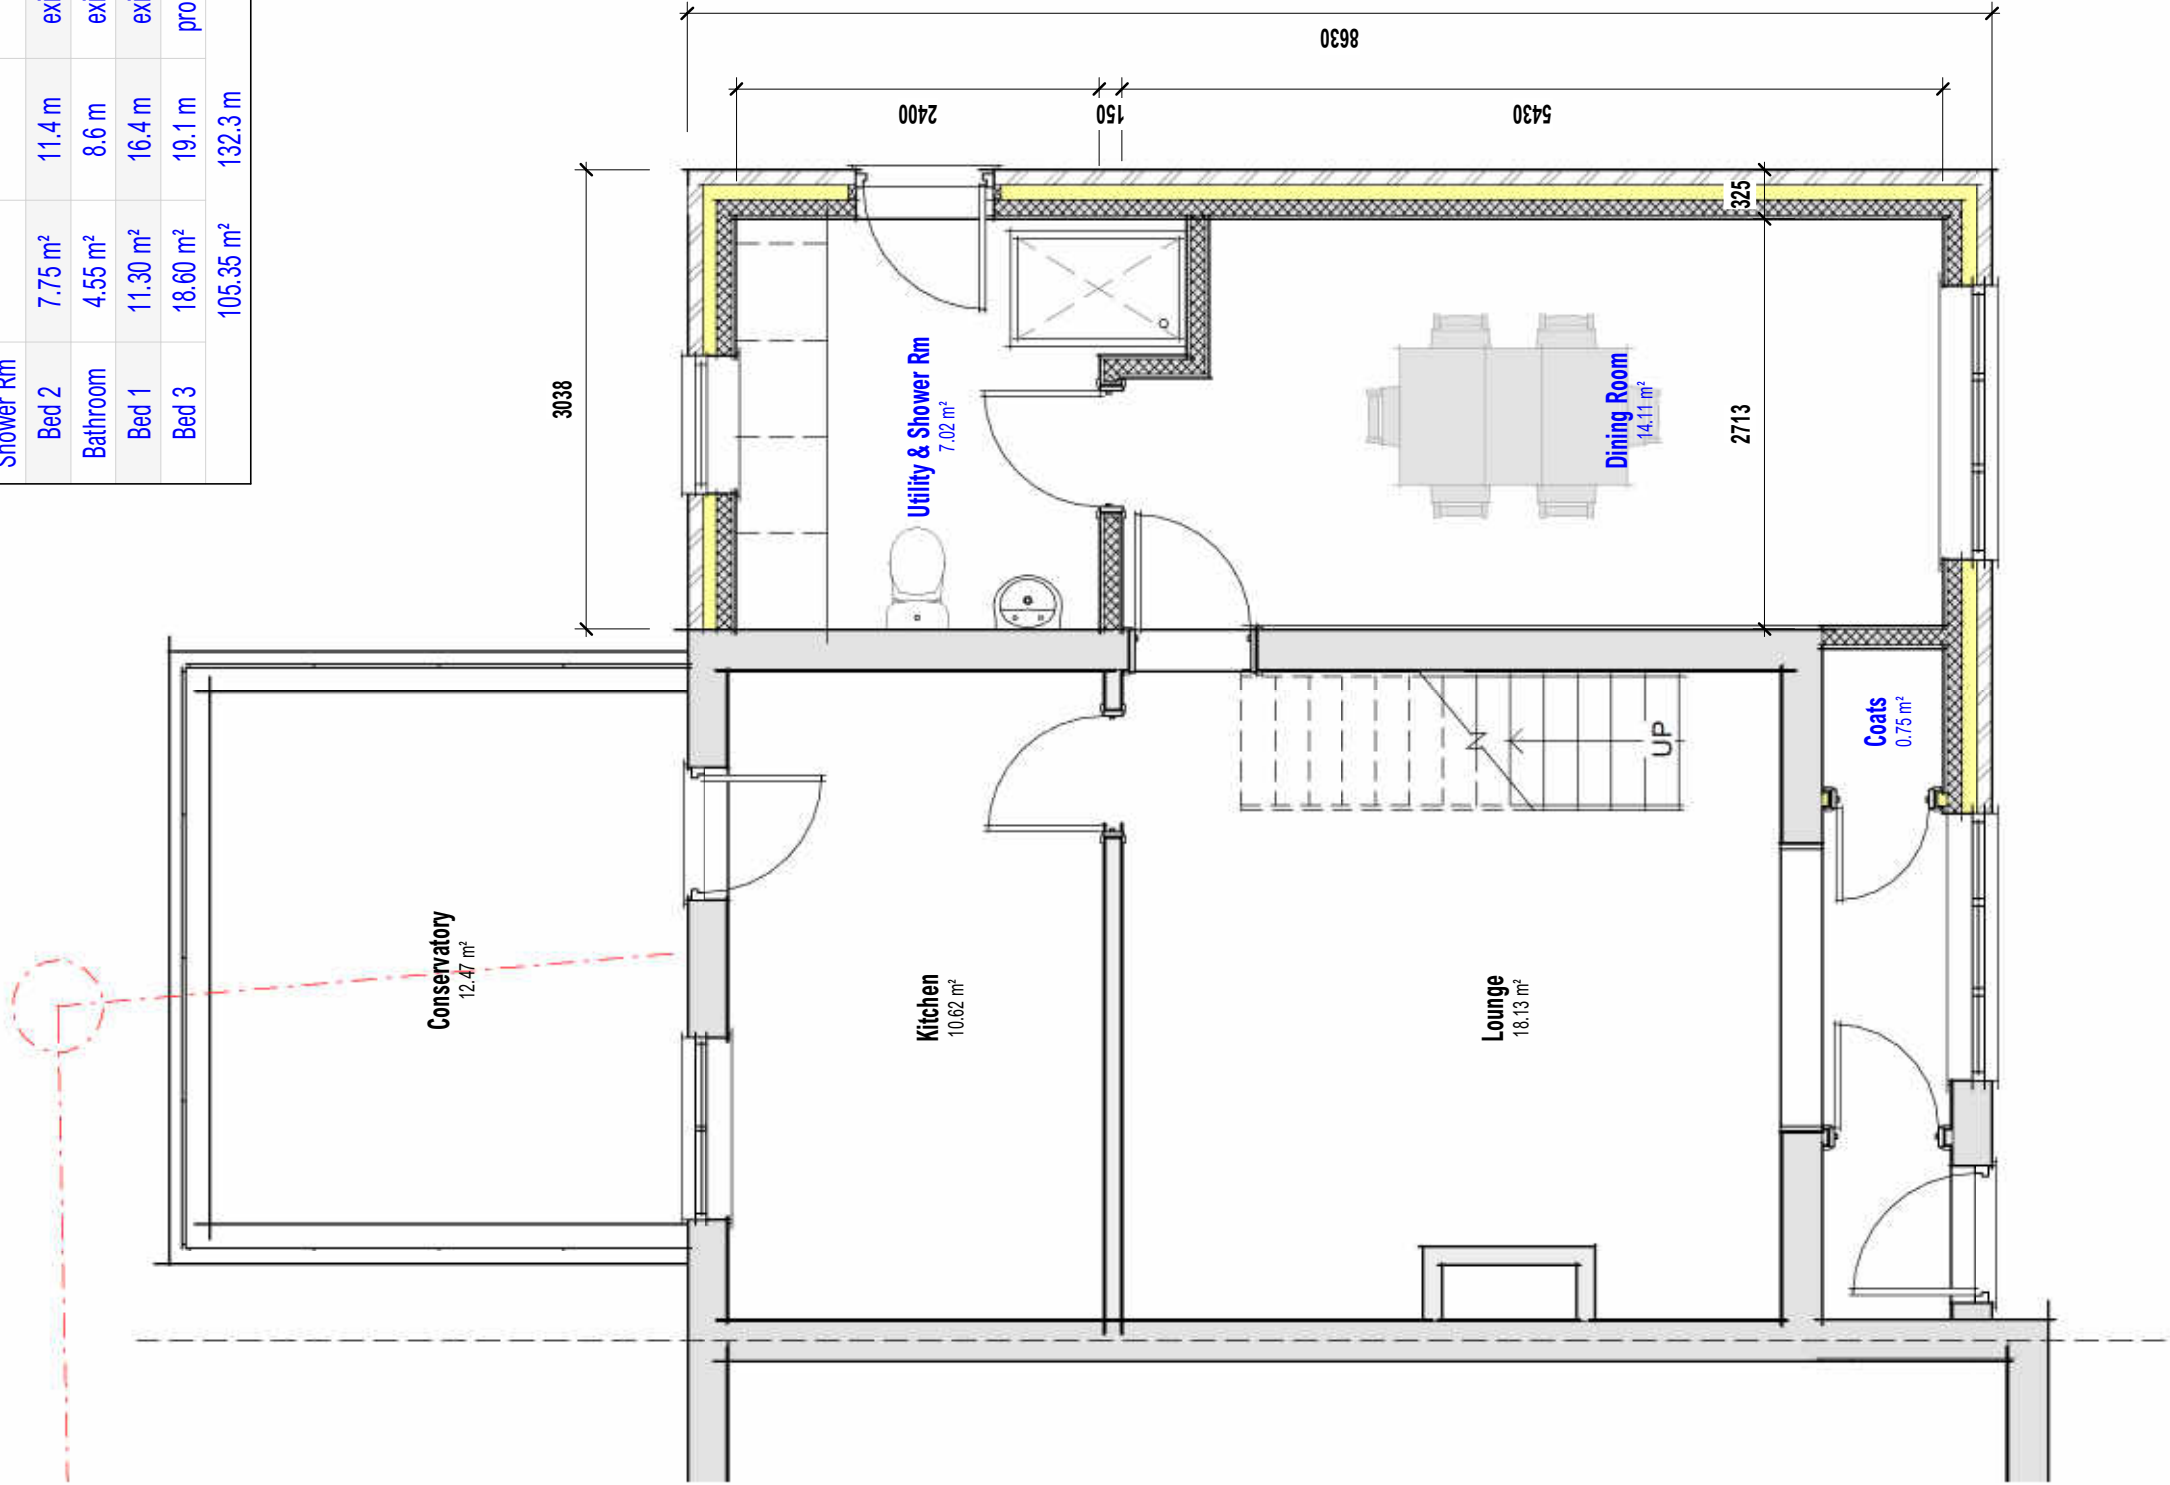

Proposed Ground Floor Layout