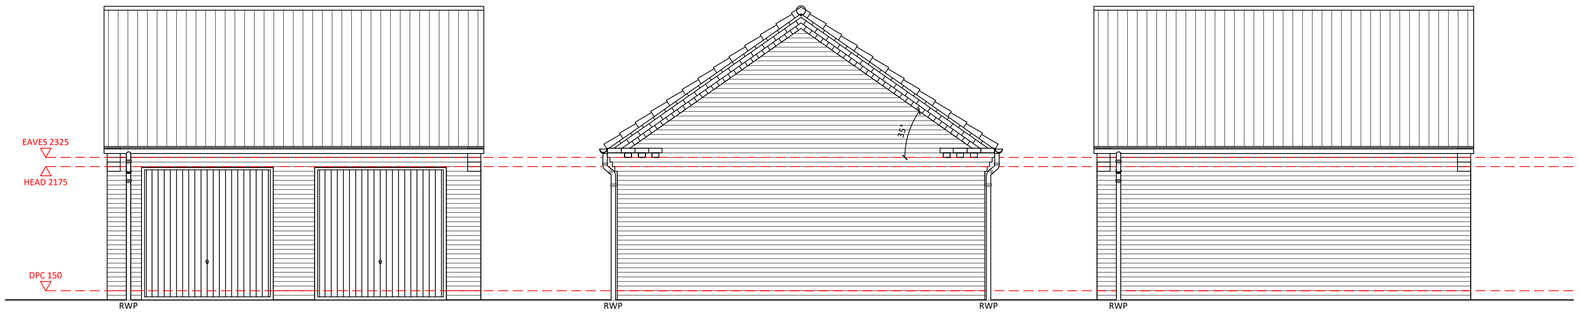

FRONT ELEVATION

SIDE ELEVATION

REAR ELEVATION

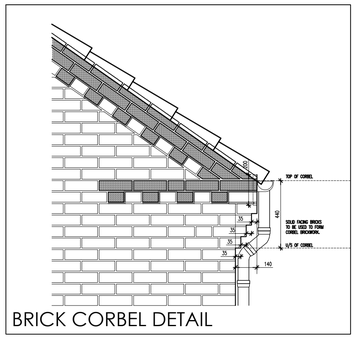

BRICK CORBEL DETAIL

WALL LEGEND

EXTERNAL CAVITY

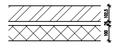

102.5mm FACING BRICKWORK
26mm CAVITY
100mm DUROX SUPABLOCK

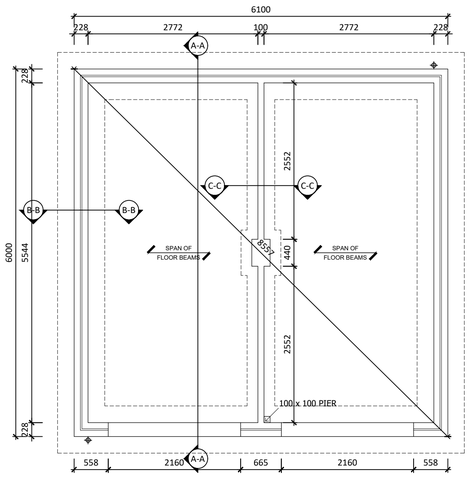

SUBSTRUCTURE PLAN

RWP positions dependant on roof span. See Elevations

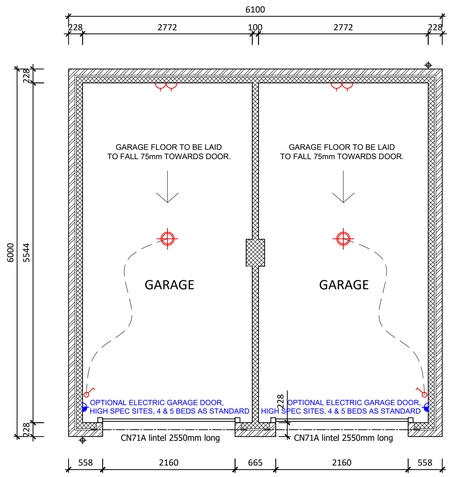

GARAGE PLAN

RWP positions dependant on roof span. See Elevations

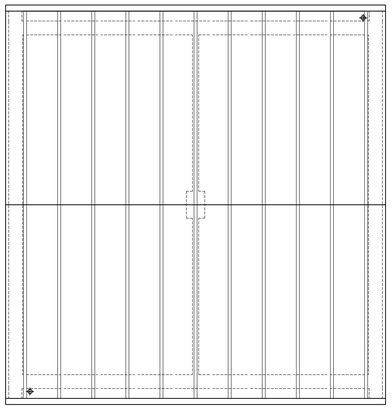

ROOF PLAN PITCH 35°

Design of roof trusses to be subject to confirmation by truss specialist.

REV	DATE	DESCRIPTION

ASHWOOD HOMES

1 Goodison Road, Lincs Gateway Business Park, Spalding, Lincs, PE12 6FY **T: 01406 490590**

PROJECT:
PROPOSED RESIDENTIAL DEVELOPMENT AT VERNATT'S STRATEGIC URBAN EXTENSION PHASE 1 - YEWS FARM

DRAWING TITLE:
DOUBLE SHARED GARAGE

SCALE: 1:50 @ A1	DATE: 12.11.2021
DRAWN: GB	REV:

DRAWING No:
074 - DSG - 002

ASSOCIATED PLOTS :
26/27, 30/31, 32/33, 36/37, 38/39, 45/46, 53/54, 57/58, 77/78, 85/86, 87/88, 92/93, 94/95, 96/97, 98/99,