# Ashwood Homes Ltd

# Yews Farm Phase 1

## Landscape Proposals ~ 1:200@A1

August '22 AH-YF-LA1
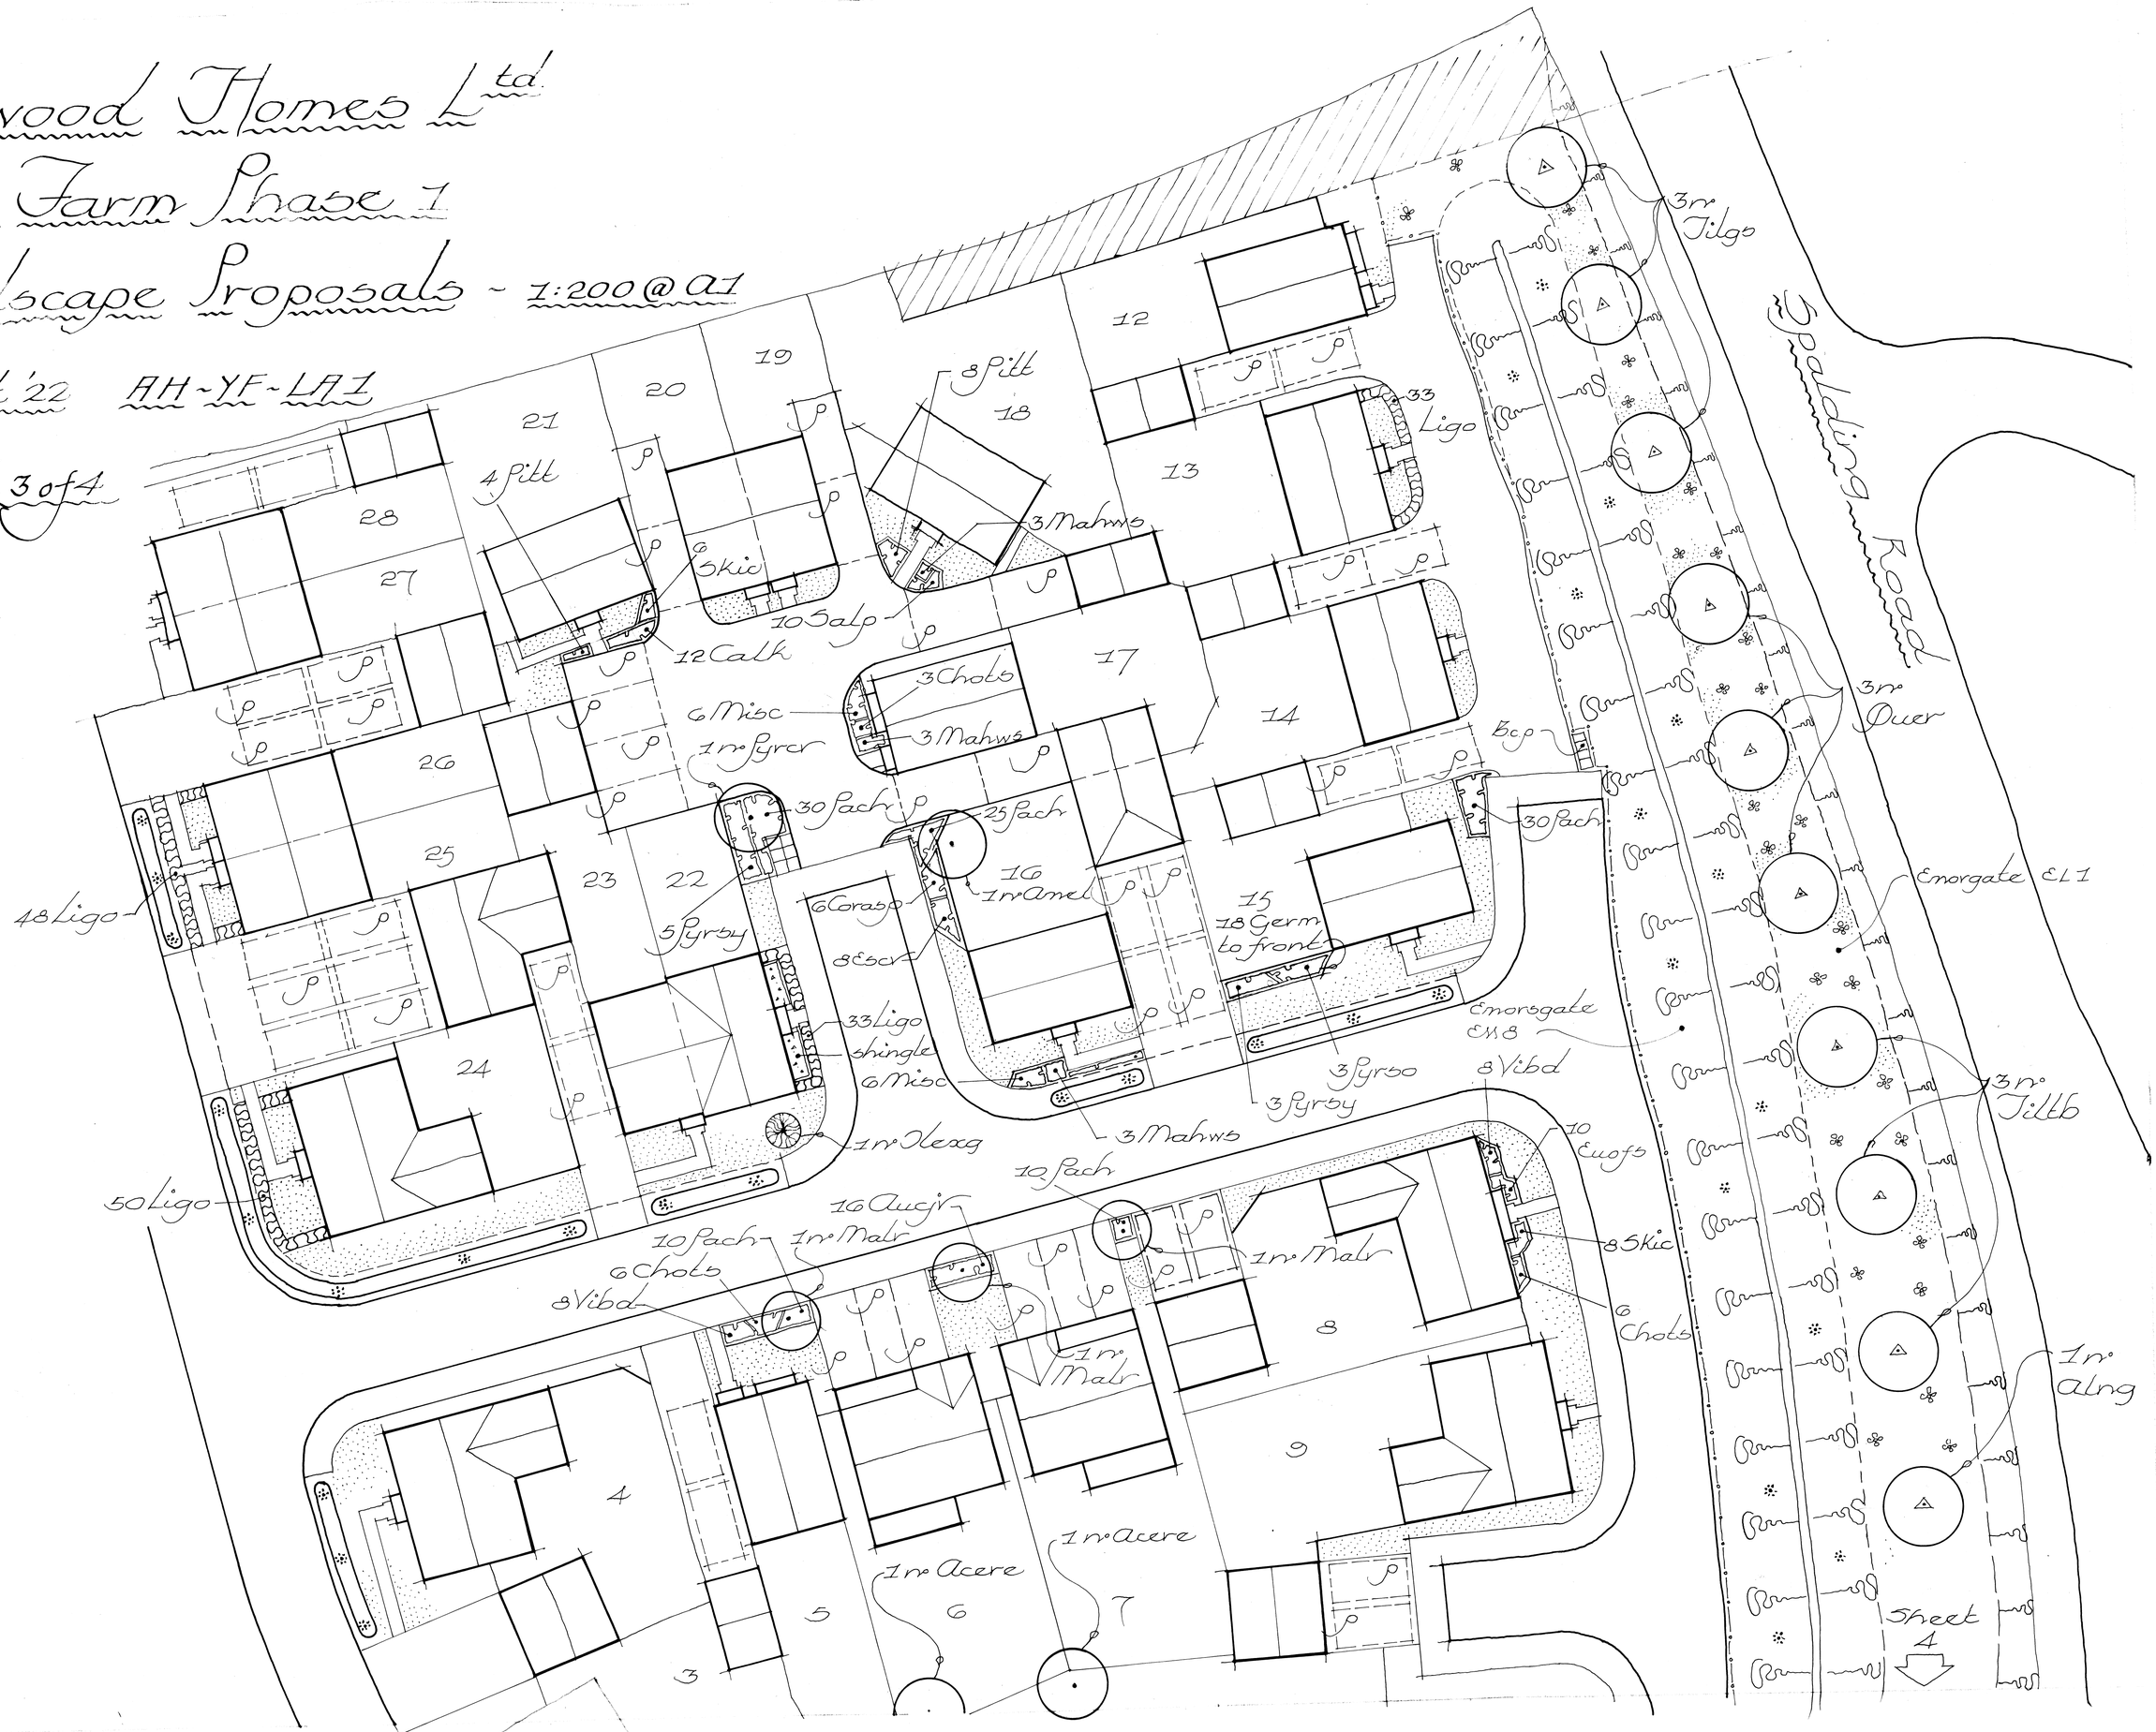
sheet 3 of 4