
Chartwell

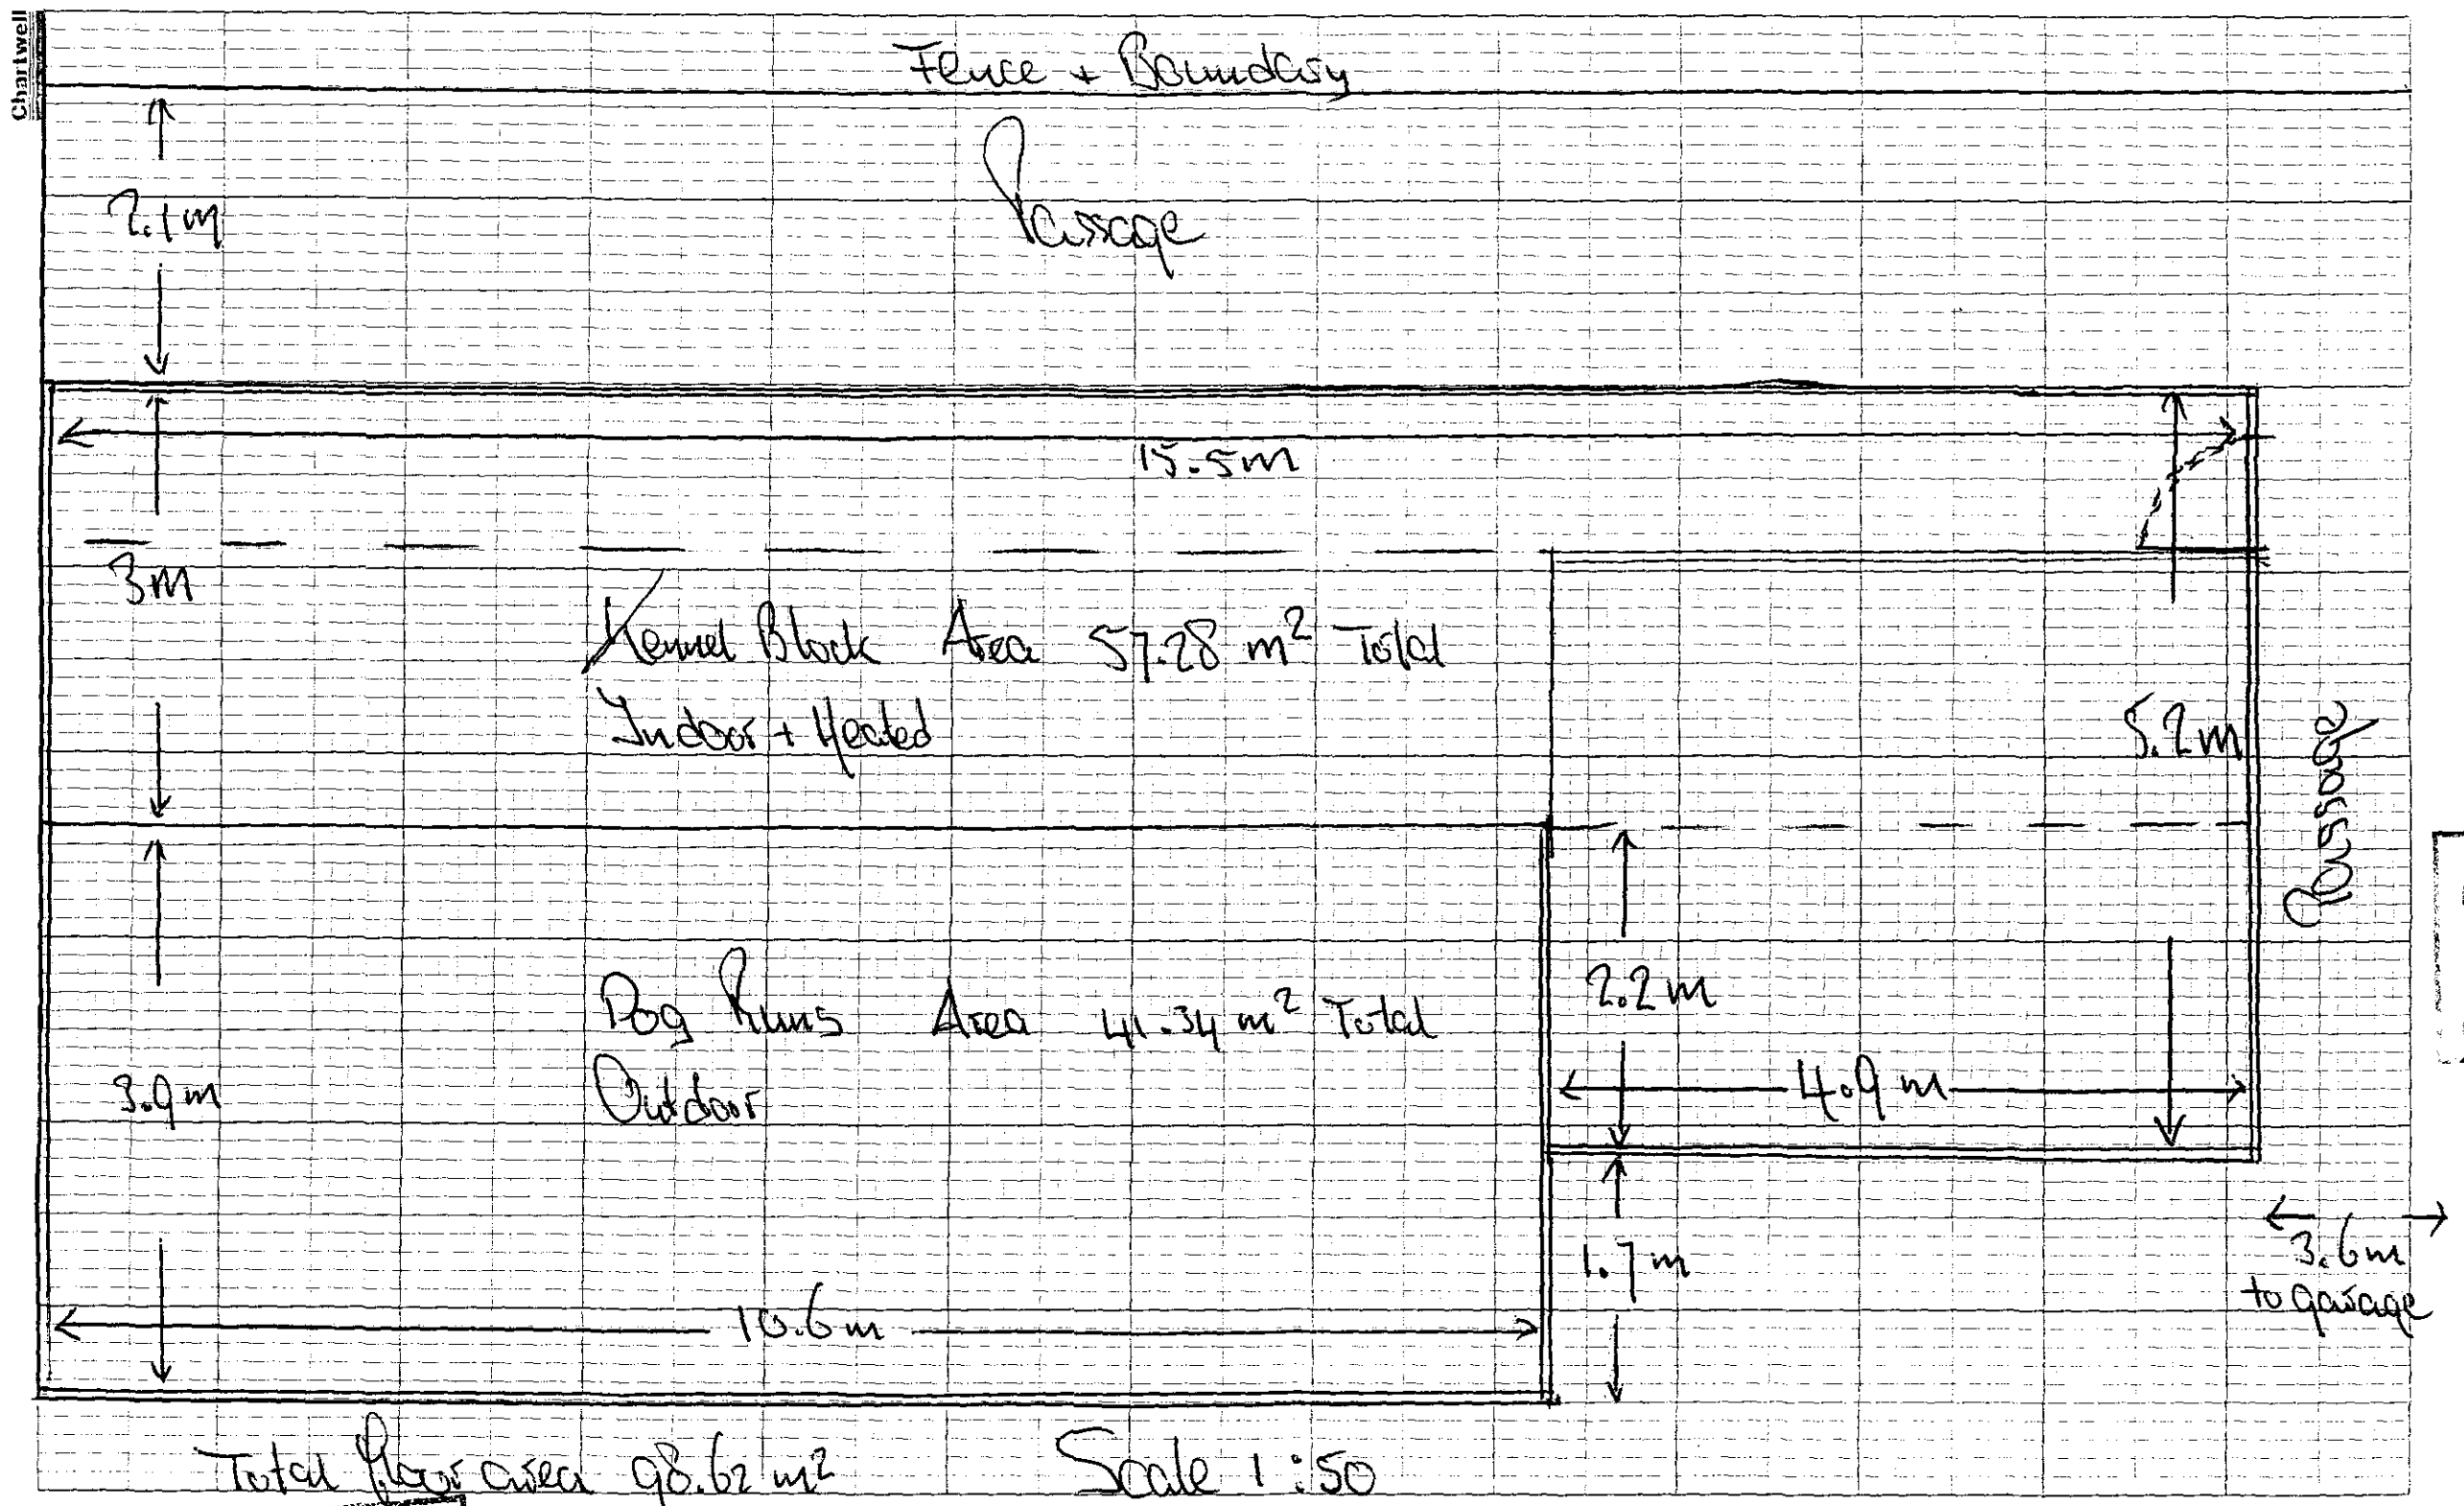

Total floor area 98.62 m²

Scale 1:50

DETERMINED
PLAN

SOUTH SYDNEY DISTRICT
BUILDING & PLANNING
19 DEC 1993
Doc 1221/98