

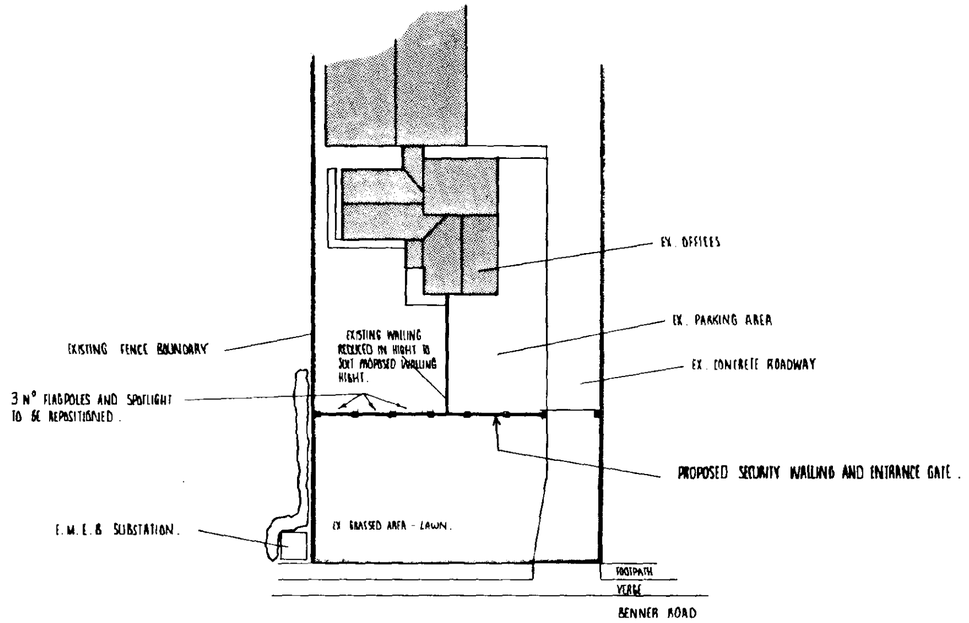


BLOCK PLAN 1:500

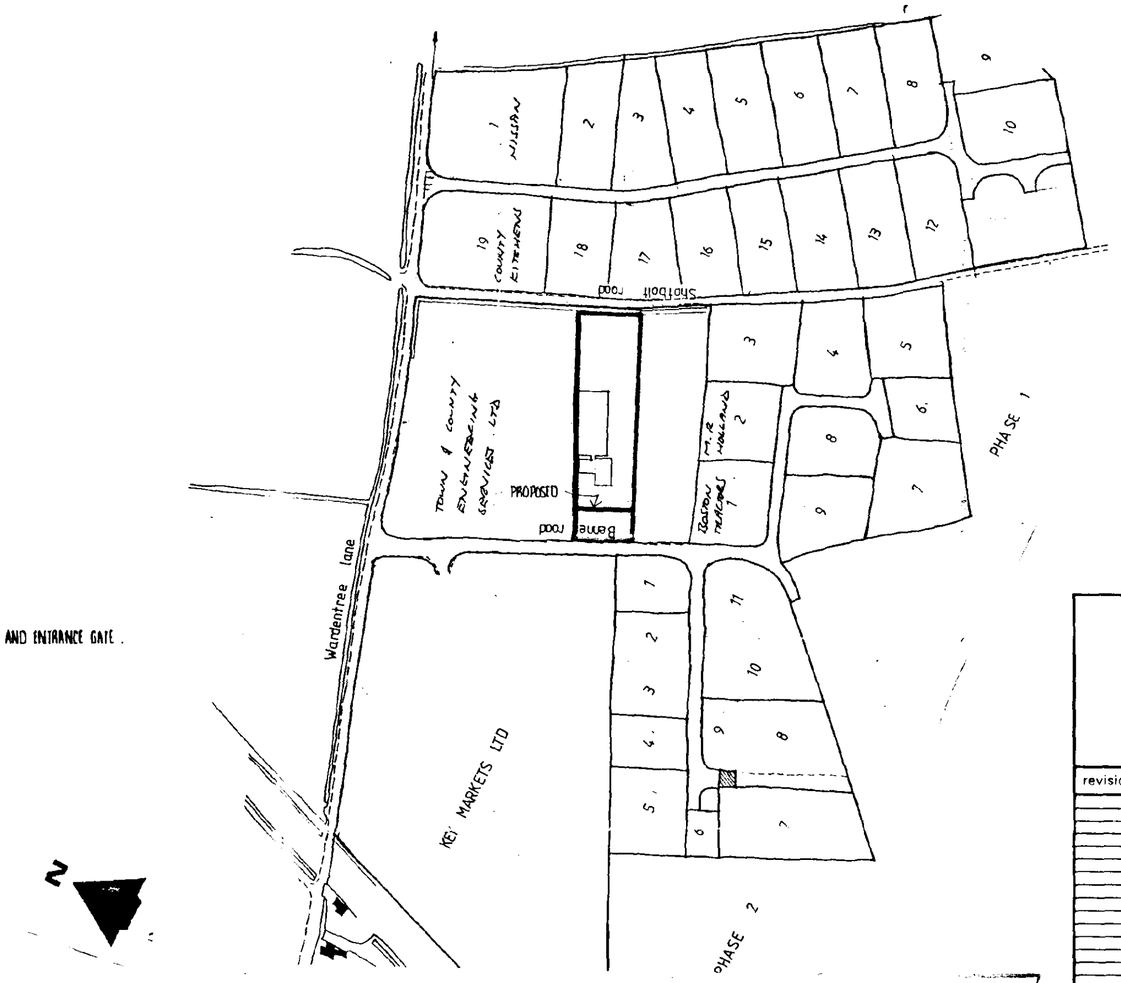

LOCATION PLAN 1-2500

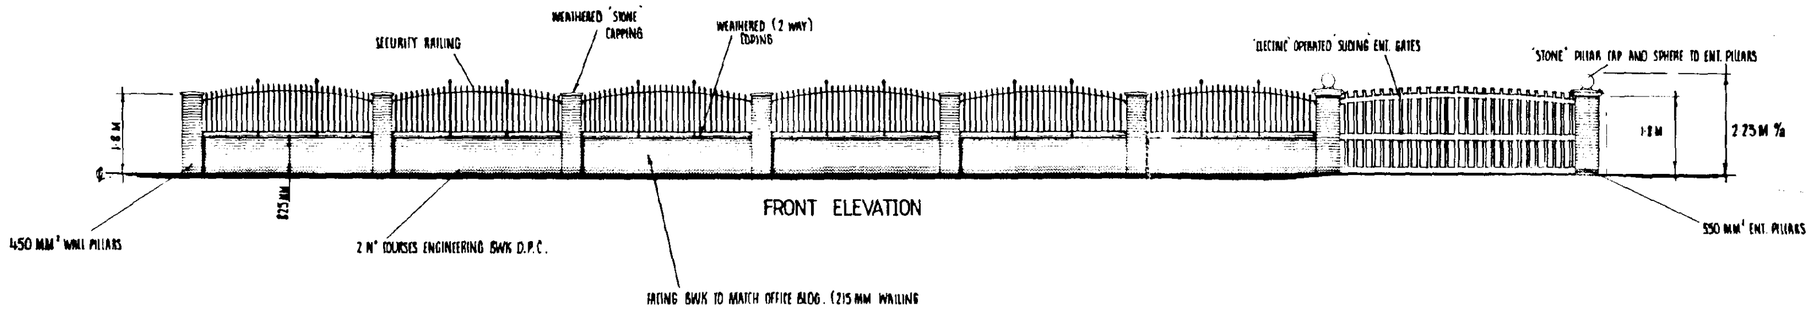

FRONT ELEVATION

DETERMINED PLAN

CONTRACTOR TO CHECK ALL DIMENSIONS ON SITE BEFORE WORK COMMENCES.

revision	date	init.	revision details

1225/95

PODDINGTONS

Architectural Design Consultants

43 Double Street, Spalding, Lincs. PE11 2AA
Tel: 0775 761856 & 768296 Fax: 0775 710218

project

PROPOSED SECURITY WALLING AT BENNER ROAD, WARDENTREE LANE INDUSTRIAL ESTATE, SPALDING LINCS. FOR: NEIL BROWN ENGINEERING LTD.

drawing

scale	drawing no
1:100, 1:500	2681 ~ 2
date: DEC 95	drawn: