


General Notes

- DO NOT SCALE.
- This drawing is to be read in conjunction with all other relevant drawings and details.
- Should there be any conflict between the details indicated on this drawing and those on other drawings the Engineer should be informed PRIOR to construction on site.
- Until technical approval has been obtained from the relevant Authority, it should be understood that all drawings issued are Preliminary and NOT for construction. Should the Contractor commence site work prior to such approval being given it is entirely at their own risk.
- Sketch proposals are for illustrative purposes only and as such are subject to detailed site investigation including ground conditions / contaminants, drainage, design and planning / density negotiations.
- All dimensions are in millimetres unless otherwise stated.
- The Farrow Walsh Consulting Designers Risk Assessments for this project must be reviewed PRIOR to the commencement of any works on site.


NOTES

- This drawing to be read in conjunction with all other relevant Engineers and Architect's details.
- All work is to be carried out in accordance with the current British Standards, codes of practice, building regulations and with Sewers for Adoption 6th Edition guidance.
- The exact position, level, size and use of existing sewers to be confirmed on site. Any discrepancies to be reported to the engineer prior to commencement of works.
- All uncovered and shallow pipework to be protected against construction traffic as part of the contractors temporary works requirements.
- Cover levels shown are approximate only, subject to the Architect's external works and landscaping scheme.
- All connections to road gullies and channels shall be 150mm nominal bore pipework. Connections to RWP's to be 100mm nominal bore pipework subject to confirmation of RWP sizes and/or design flow. No pipe work to be downsized in the direction of flow.
- Connections to foul terminal fittings to be 100mm nominal bore pipework subject to confirmation of above ground pipe diameters and/or design flow. No pipe work to be downsized in the direction of flow.
- All pipework to be Vitrified Clay unless otherwise noted.
- All pipes connecting to adopted manholes up to and including 300mm dia. to be Vitrified Clay.
- All pipes connecting to adopted manholes greater than 300mm dia. to be Concrete.
- All pipework entering and exiting manholes to be connected with pipe soffits level.
- Pre-formed channels to be used at all manholes.
- High strength concrete benching to be steel trowelled to a dense smooth face neatly shaped and finished to all branch connections and laid in accordance with the specification.
- Pipe bends to be provided to suit direction of flow.
- All manhole covers and frames to be ductile iron heavy duty Grade D400 double triangular to BS EN 124 unless otherwise noted. Covers to be labelled 'FW' and 'SW' as appropriate.
- Gully tops and manhole covers to be provided in accordance with BS EN 124.
- All manhole covers located internally, to be recessed, double seal, airtight type, aluminium or steel. Recess depth to Architect's requirements to suit finishes etc.
- All new drainage to be constructed adjacent new and proposed tree planting to be protected against root activity using 'rootcontrol' root barrier material by green-tech. All in accordance with the manufacturer's recommendations.
- First flexible joint in pipes adjacent to a manhole shall be 600mm max. From inside face of manhole, connecting to rocker pipe. For pipe diameters 150mm - 450mm the rocker pipe length shall be 500mm - 750mm and for pipe diameters 451mm - 675mm the rocker pipe length shall be 750mm - 1000mm.
- Manholes with outgoing pipes greater than 600mm dia. Shall be fitted with guard bars, safety chains or other approved safety devices.
- All soft spots encountered in the trench formation to be removed and replaced with graded granular material unless instructed otherwise.
- Where the formation of a pipe trench is above original ground level, levels are to be made up with compacted DTP Type 2 material or better.
- All private drives which fall towards a public highway and exceed two parking bays in area are to be provided with a suitable gully or drainage channel to prevent water discharging onto the highway.
- All buried concrete must cater for Class 2 sulphates conditions in accordance with table 1 of BRE digest 363.
- Concrete protection shall be provided to all pipes with less than 300mm cover in pedestrian areas, to all pipes with less than 600mm cover in private driveways not used by commercial vehicles, and to all pipes with less than 1200mm cover in roads or private driveways used by commercial vehicles. Where concrete surround is specified flexibility of joints is to be maintained by using compressible bitumen impregnated fibreboard at each point.
- The design of any temporary works required shall be the responsibility of the contractor.
- All work is to be to the satisfaction of the engineer and Anglian Water.
- The contractor is responsible for and must take all necessary precautions to ensure the stability of the works at all times during construction.
- All workmanship and materials are to be to current British standards.
- All services are to be located and protected as necessary by the contractor prior to the commencement of the works.

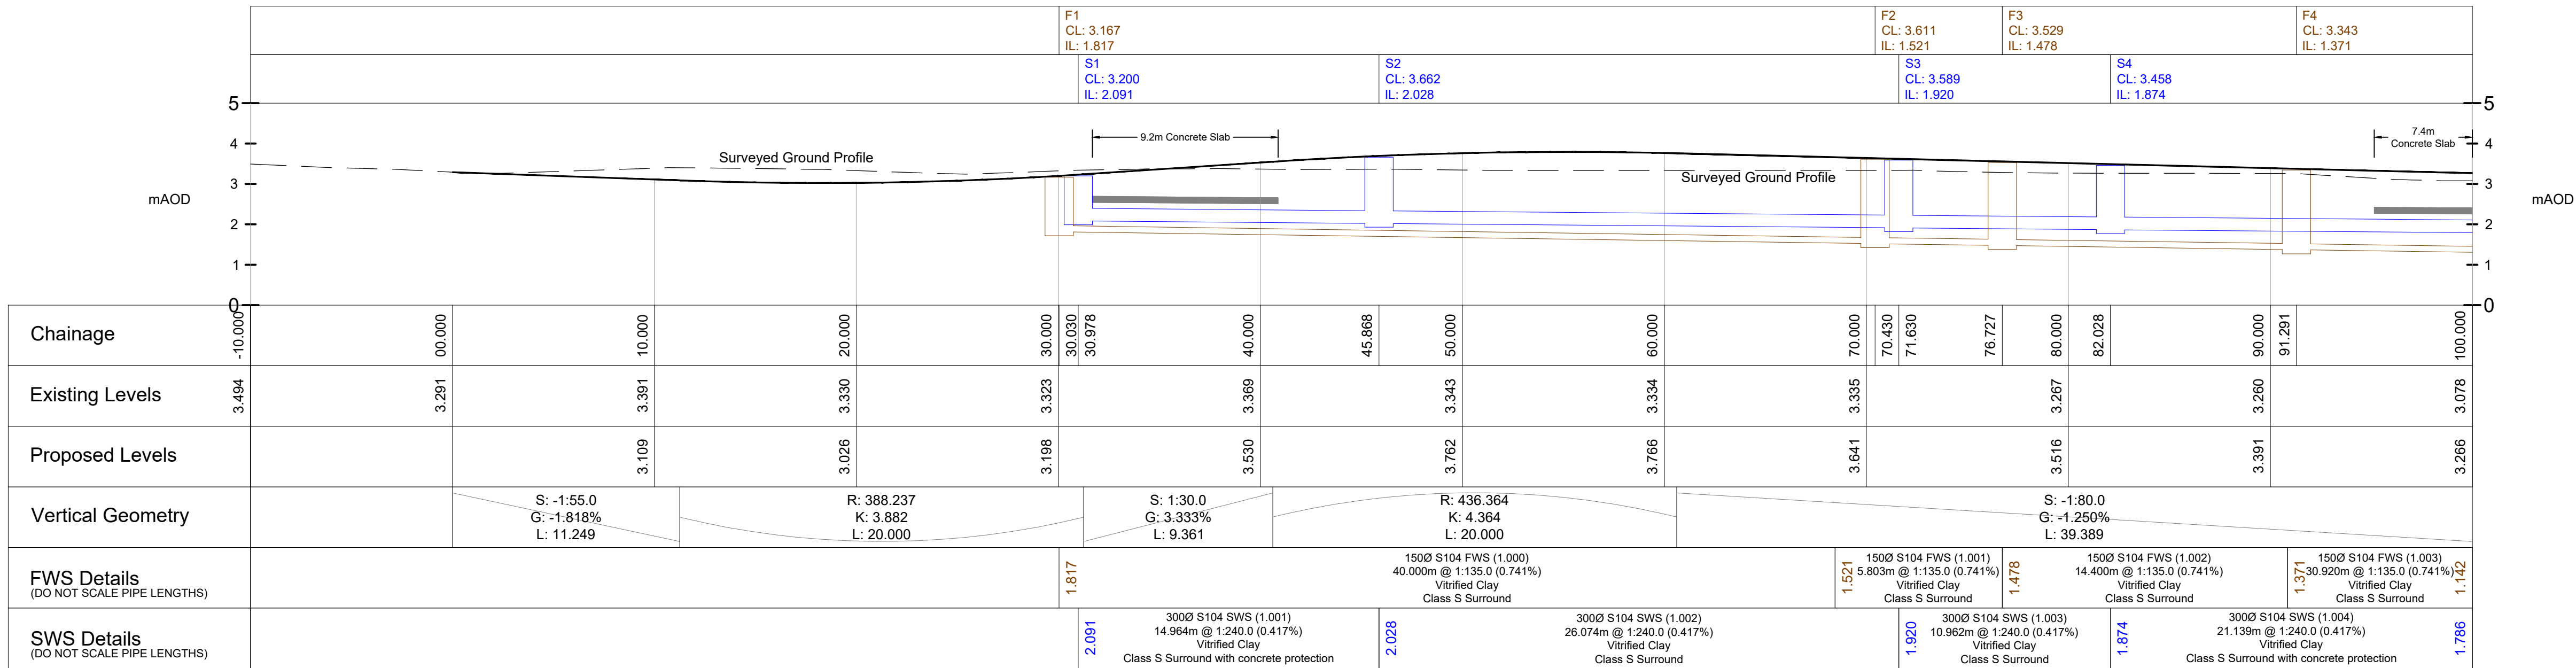


Road 1 Alignment [CH. -10.000m - 100.000m]

Horiz. 1:200, Vert. 1:100

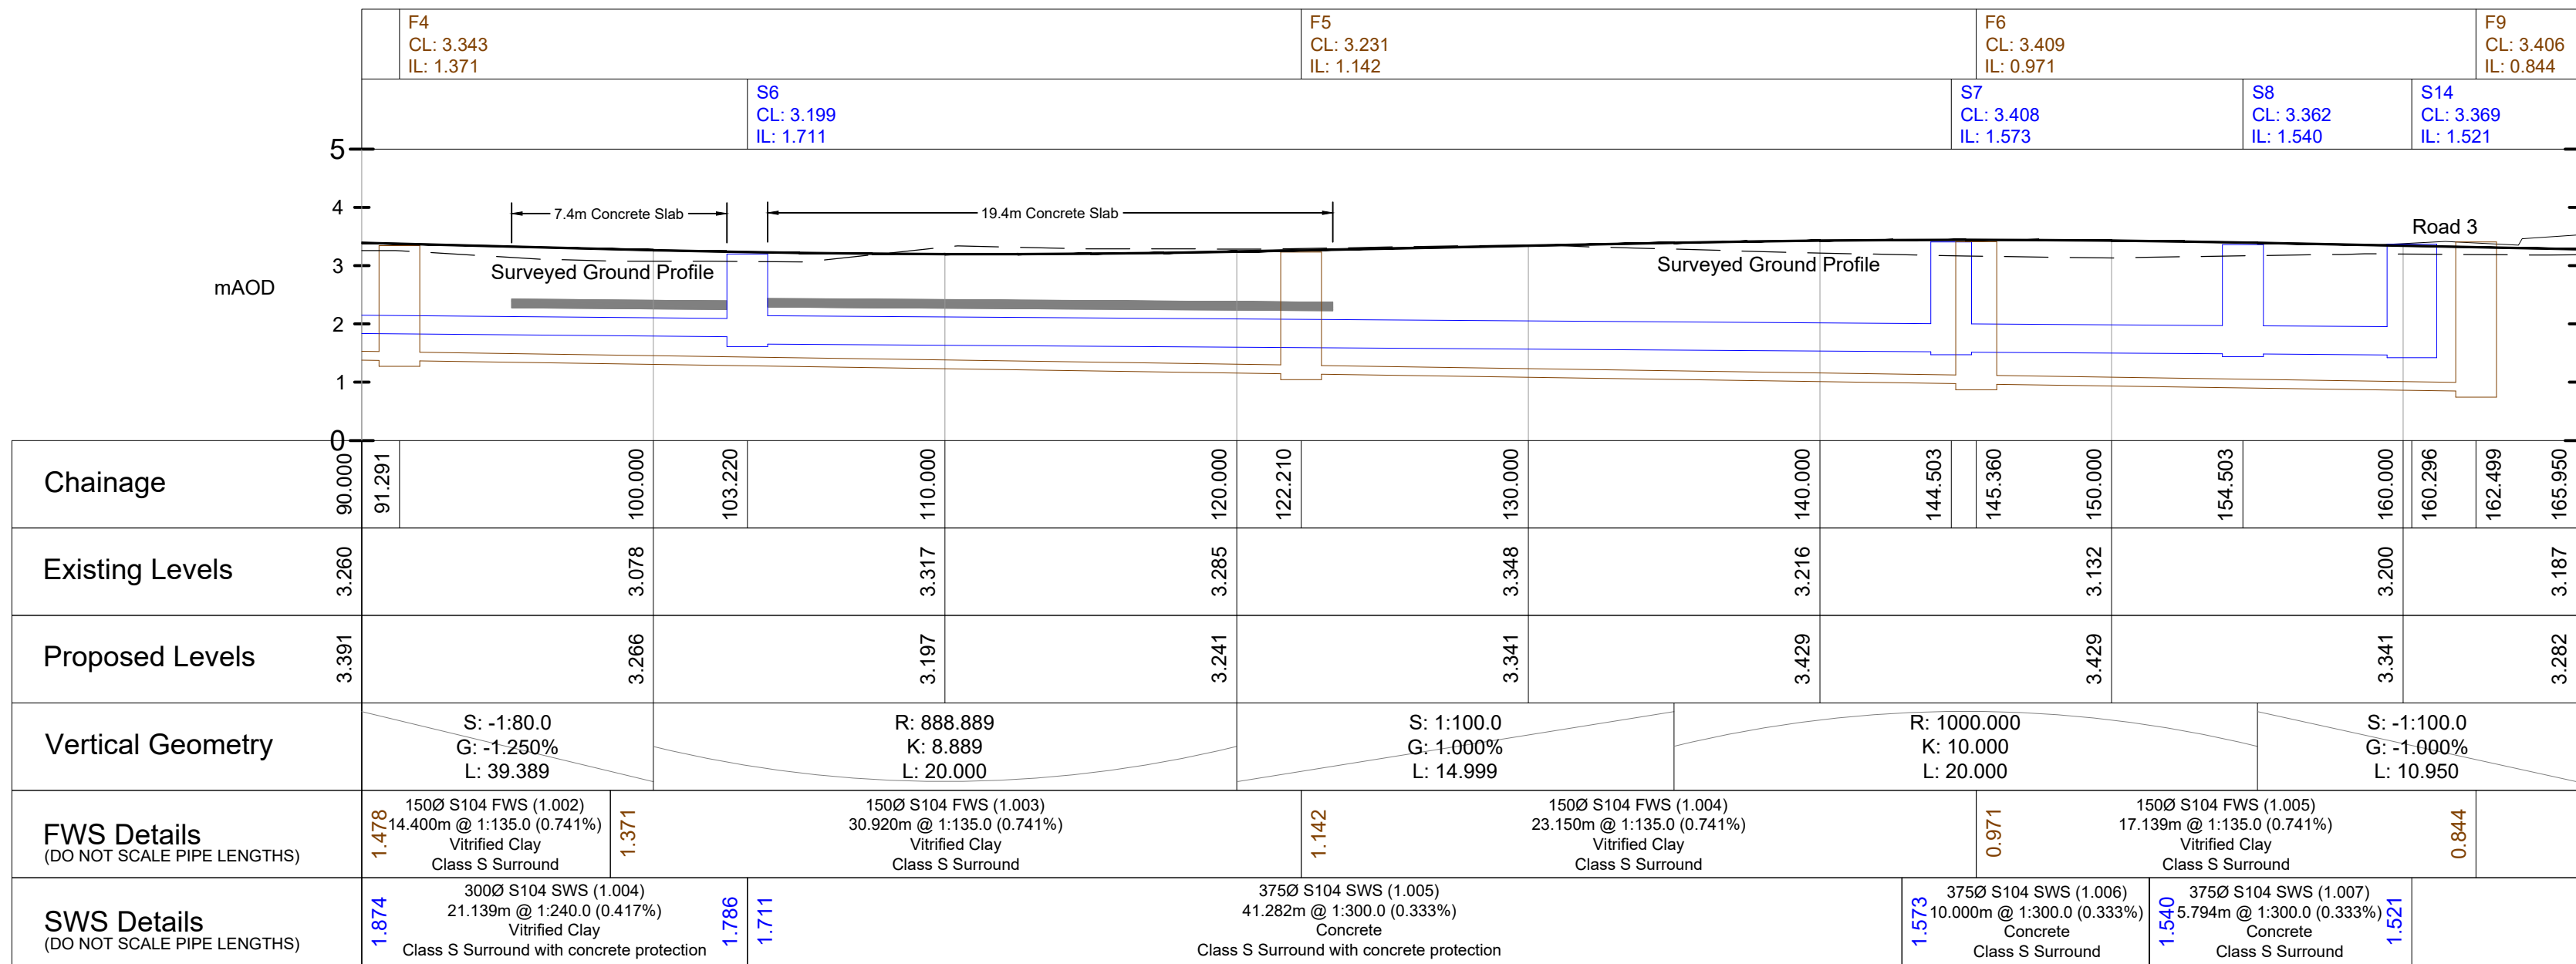

Road 1 Alignment [CH. 90.000m - 165.950m]


Horiz. 1:200, Vert. 1:100

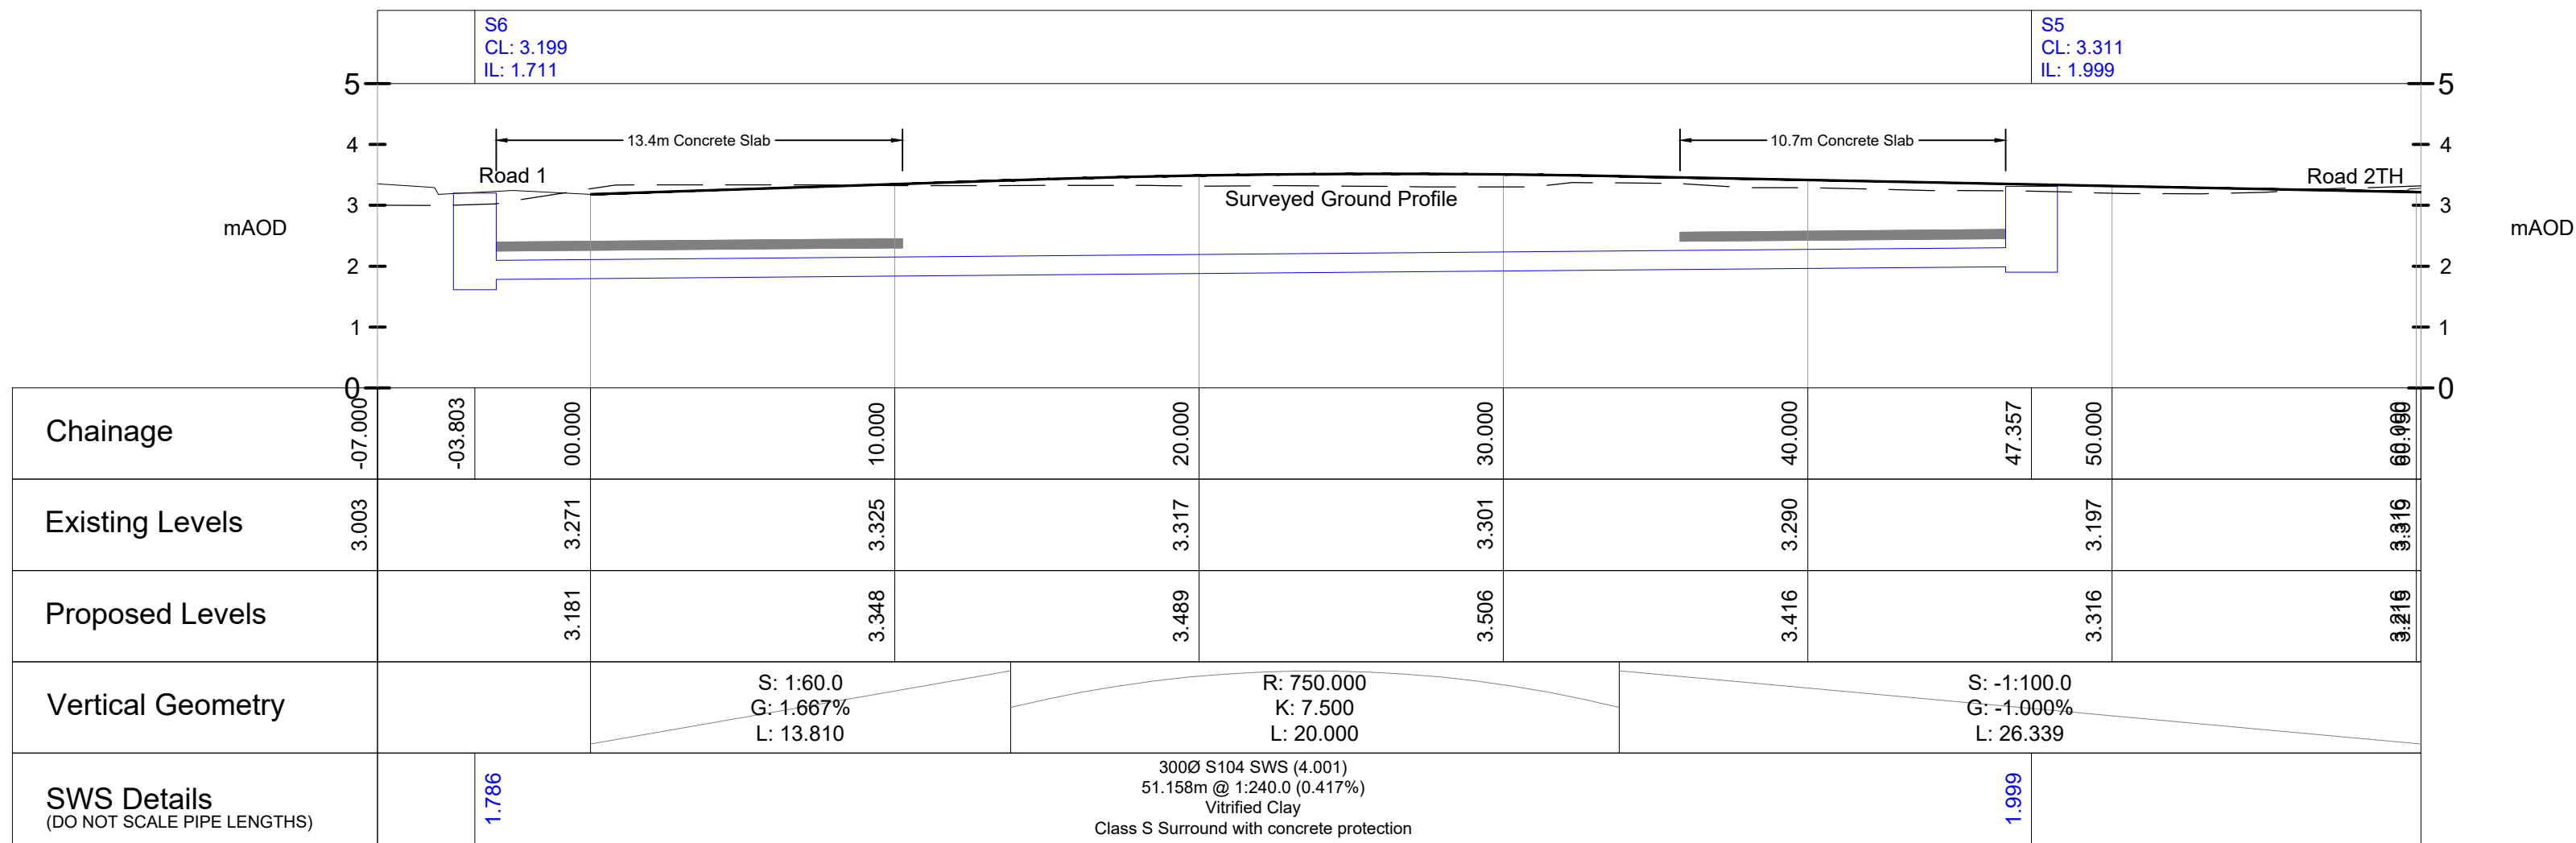

Road 2 Alignment

Horiz. 1:200, Vert. 1:100

For Manhole Schedules refer to FW1664 412-03

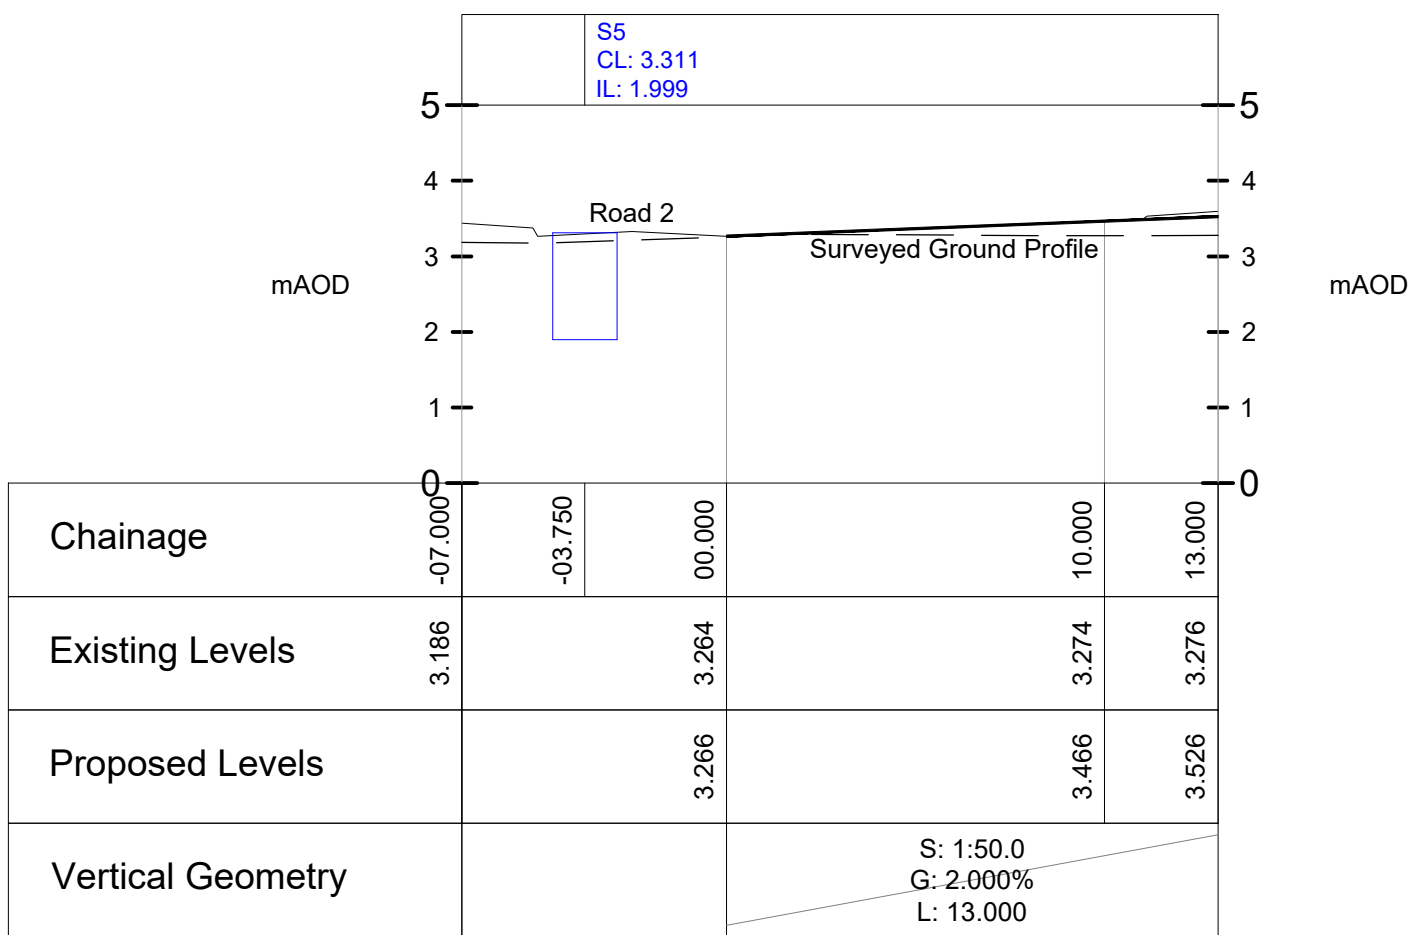

Road 2TH Alignment

Horiz. 1:200, Vert. 1:100

Rev	Description of updates	Drawn	Checked	App'd	Date
T3	Pipe numbers updated to reflect the inclusion of S1-S2 as a S104 sewer.	BM	OP	JD	20.02.20
T2	Sumps removed from all manholes as per requests from AW and LCC 13.01.2020.	BM	OP	JD	20.01.20
T1	Issued for Tender.	BM	OP	JD	20.12.19

Revision Schedule

62 Highcross Street, Leicester LE1 4NN
321 Bradford Street, Birmingham B5 6ET
0330 100 0363
www.farrowwalsh.com

TENDER

Client:
GEDA Construction Ltd.Project:
Spalding Road,
PinchbeckTitle:
Long Sections
Sheet 1 of 3

Drawn: BM	Checked: OP	Approved: JD	Date: Dec 2019	Scale: As Shown @ A1
--------------	----------------	-----------------	-------------------	-------------------------

Drawing No. FW1664-D-412-01	Revision: T3
---------------------------------------	------------------------