



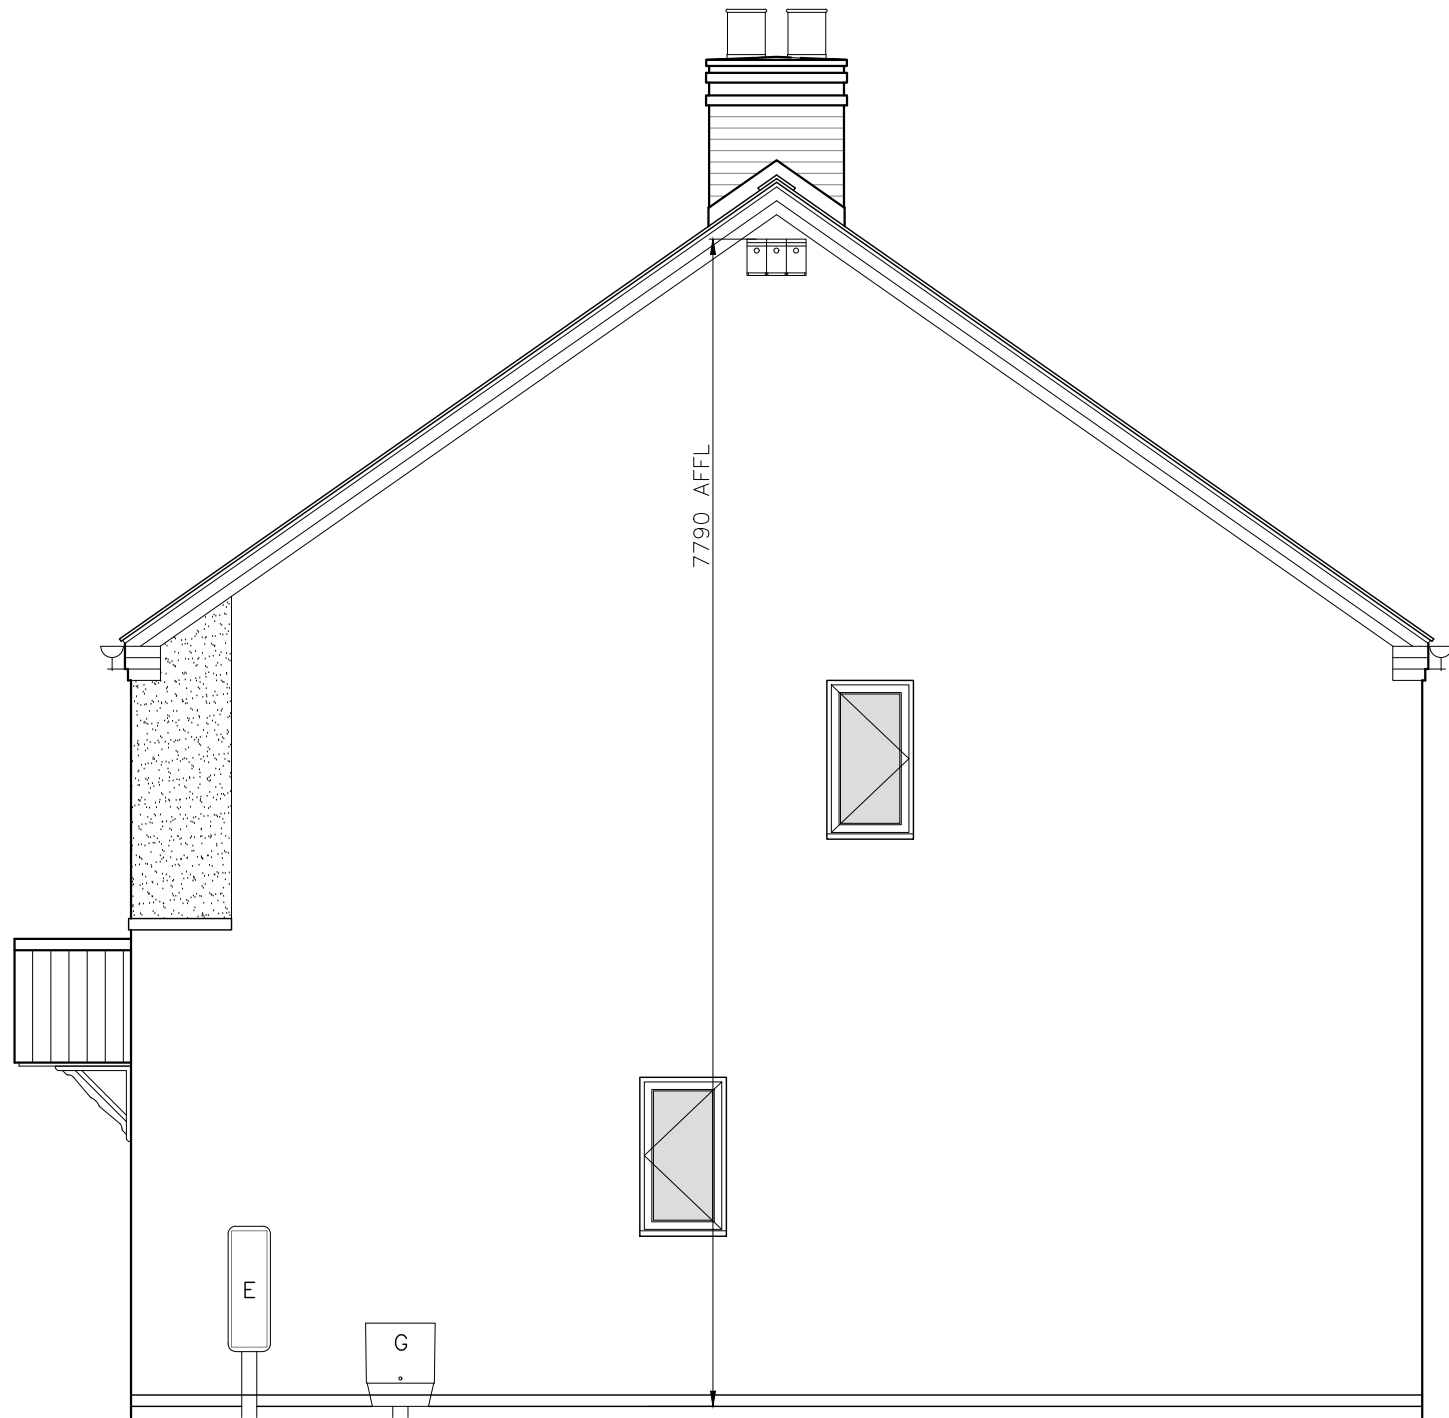

Sparrow Terrace Nest Box – Location

1:50

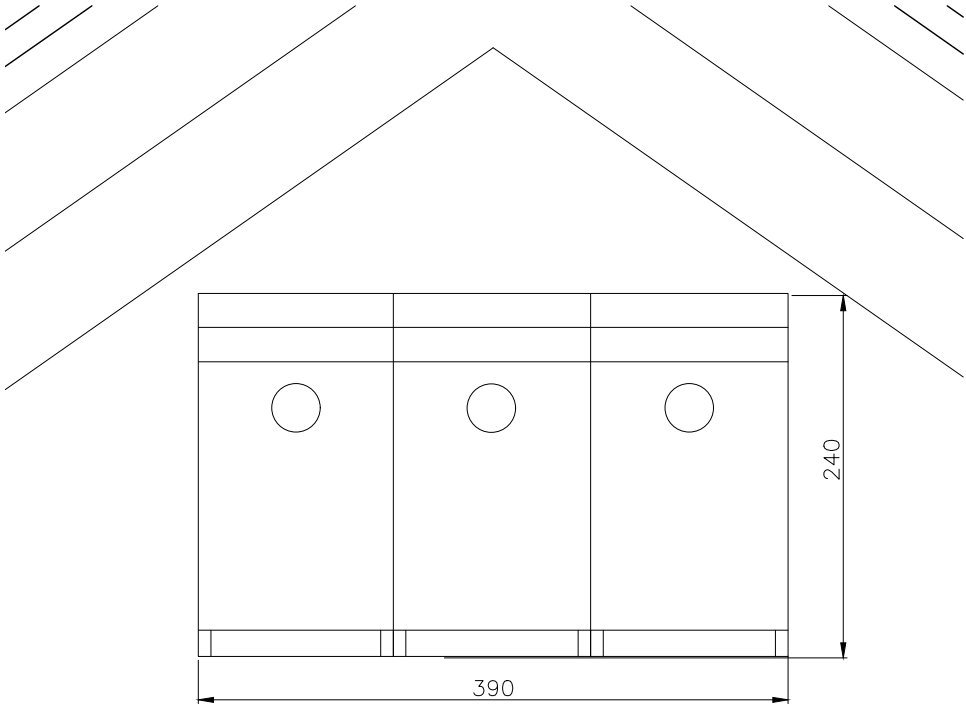

Sparrow Terrace Nest Box –Detail

1:5

Do not scale from this drawing, work to given dimensions. All dimensions to be checked on site.
Any discrepancies with this drawing to be reported and clarified prior to commencing work on site, if in doubt – Ask.
Corporate Architecture Ltd accept no responsibility for works not undertaken fully in accordance with this drawing and relevant specifications.

North point: Copyright ©Corporate Architecture Limited

Notes:

Revision Log:

Rev.	Description:	By:	Date:
------	--------------	-----	-------

Project:
Proposed Development at
Spalding Road,
Pinchbeck,
PE11 3PB

Client:
Kaplan Property Group

Scale:
VARIOUS

Drawn by:	Checked:	Date:	Paper Size:
AH		Dec 19	A1

Drawing Title:
Sparrow Terrace Nest
Box

Drawing Status:
TENDER ISSUE

Drawing Number:	Revision Number:
4403/KP/17/DE006	T1



CORPORATE ARCHITECTURE LIMITED
CHARTERED ARCHITECTS

HEAD OFFICE
Venari House, 1 Trimhush Way,
Market Harborough,
Leicestershire, LE16 7XY
Tel: 01858 467476

office@corporatearchitecture.co.uk
www.corporatearchitecture.co.uk

RIBA
Chartered Practice