

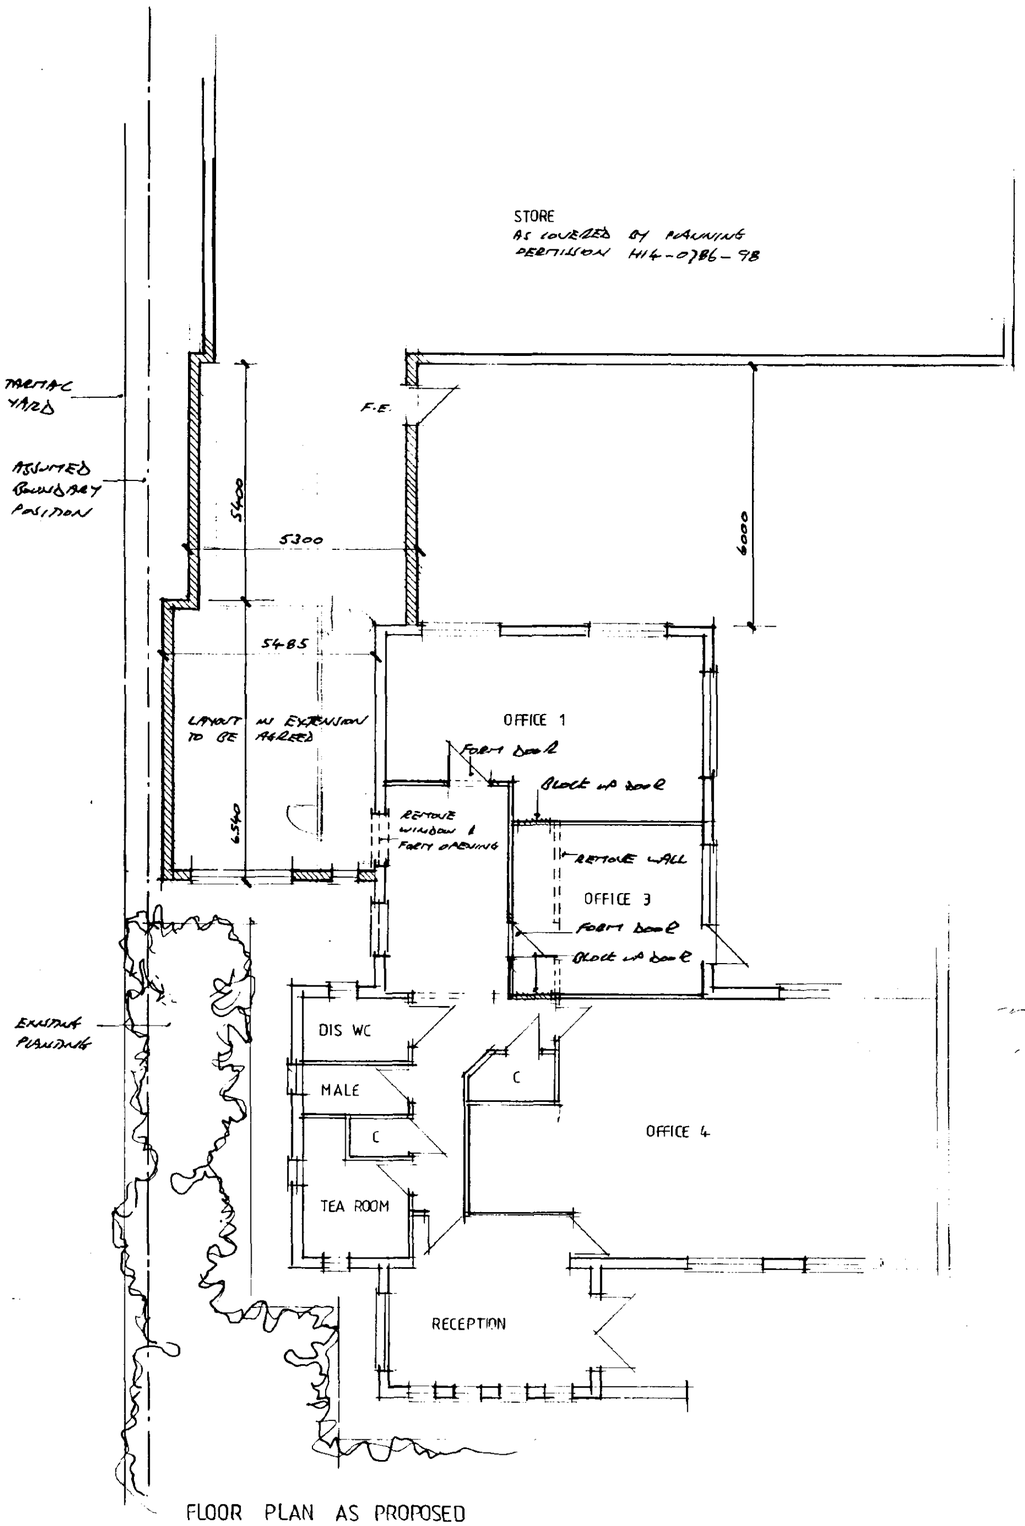



FLOOR PLAN AS PROPOSED

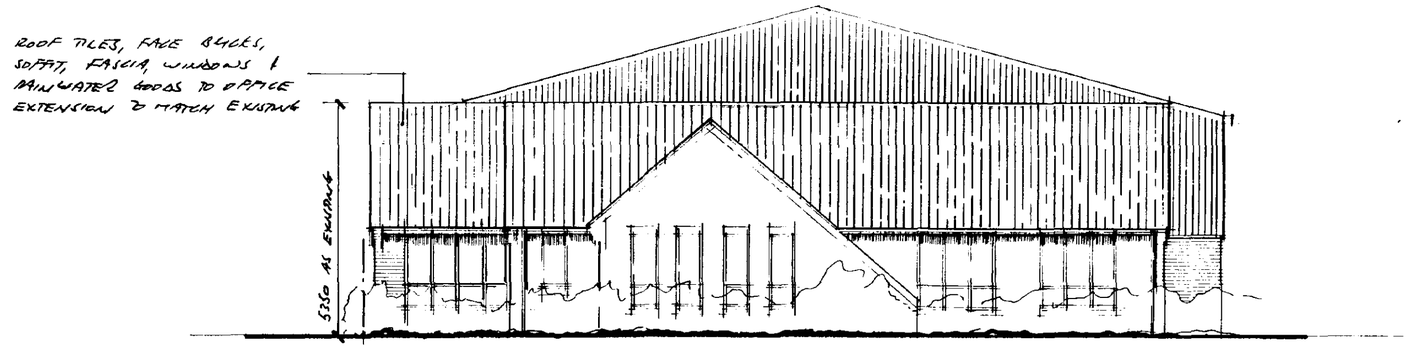


NORTH WEST as viewed from Enterprise Way

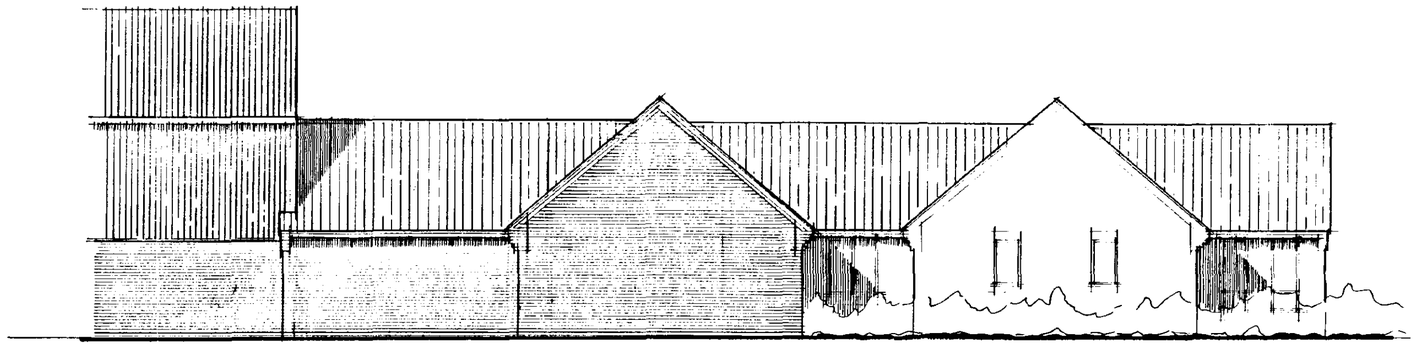

NORTH EAST as viewed from Lintec

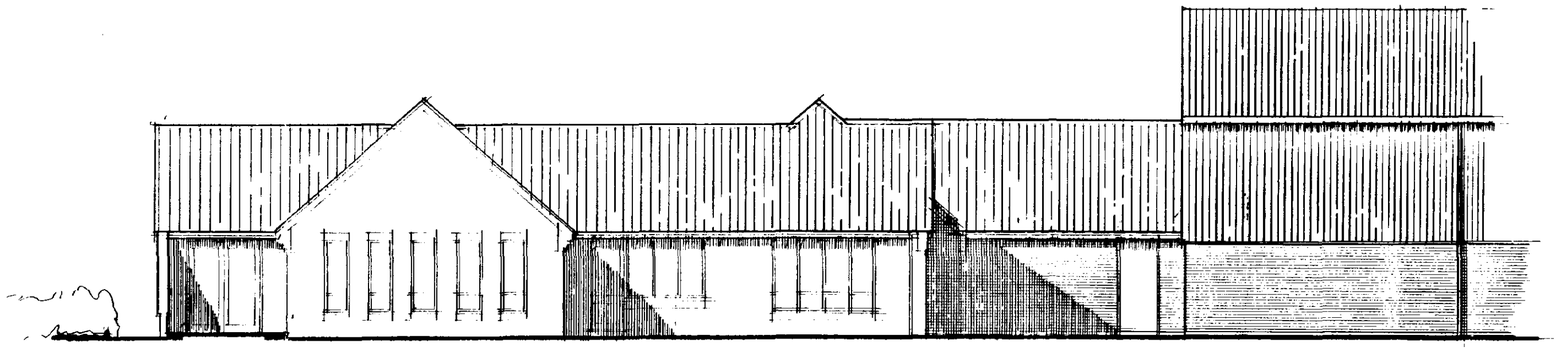

SOUTH WEST as viewed from yard

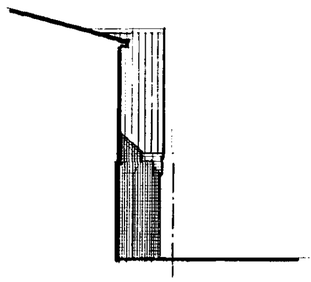

SOUTH EAST

SOUTH HOLLAND DC
HOUSING & PLANNING
17 DEC 1998
Ref: 1233/98

DETERMINED PLAN

PODDINGTONS
Architectural Design Consultants
44 Double Street Spalding Lincs PE11 2AB
Tel: 01775 761856 & 768296 Fax: 01775 710218

project
WATSON BACKUS MACHINERY LTD.
PROPOSED OFFICE EXTENSION AT
ENTERPRISE WAY, PINCHBECK,
SPALDING, LINCS.

drawing
PLAN & ELEVATIONS

scale
1-100

drawing no
2853-4

date
DEC 98

drawn

checked