
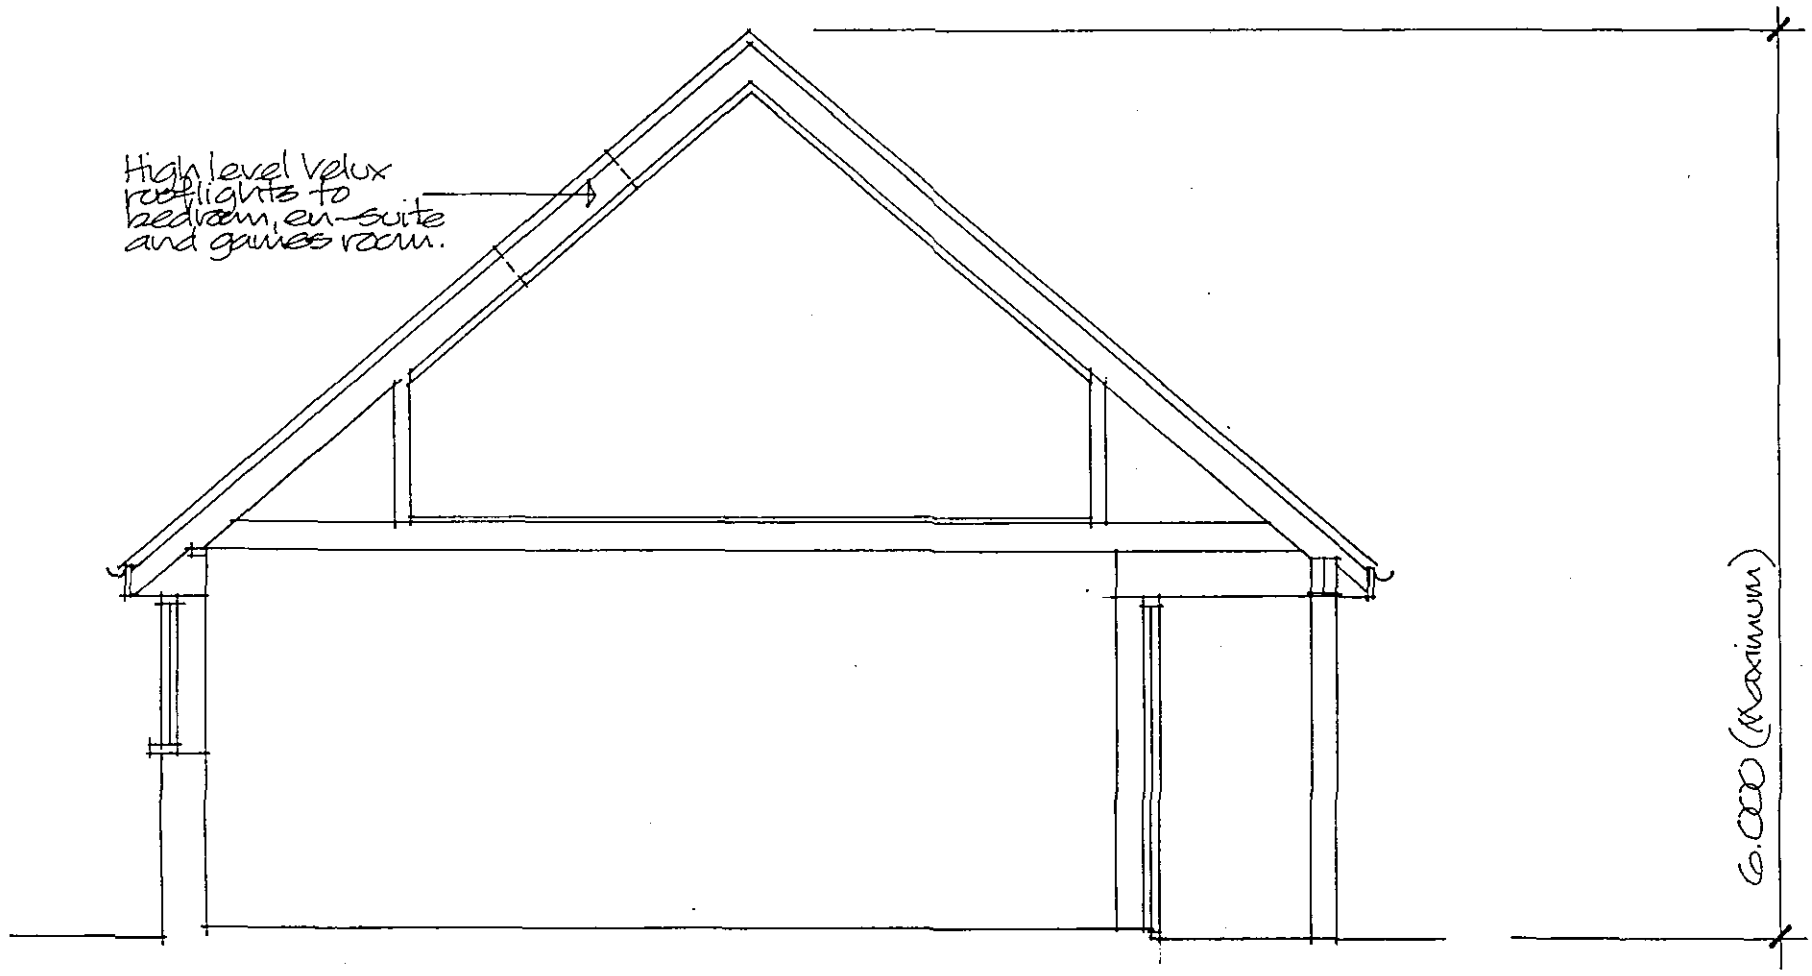


SECTION THROUGH FRONT PART OF DWELLING.

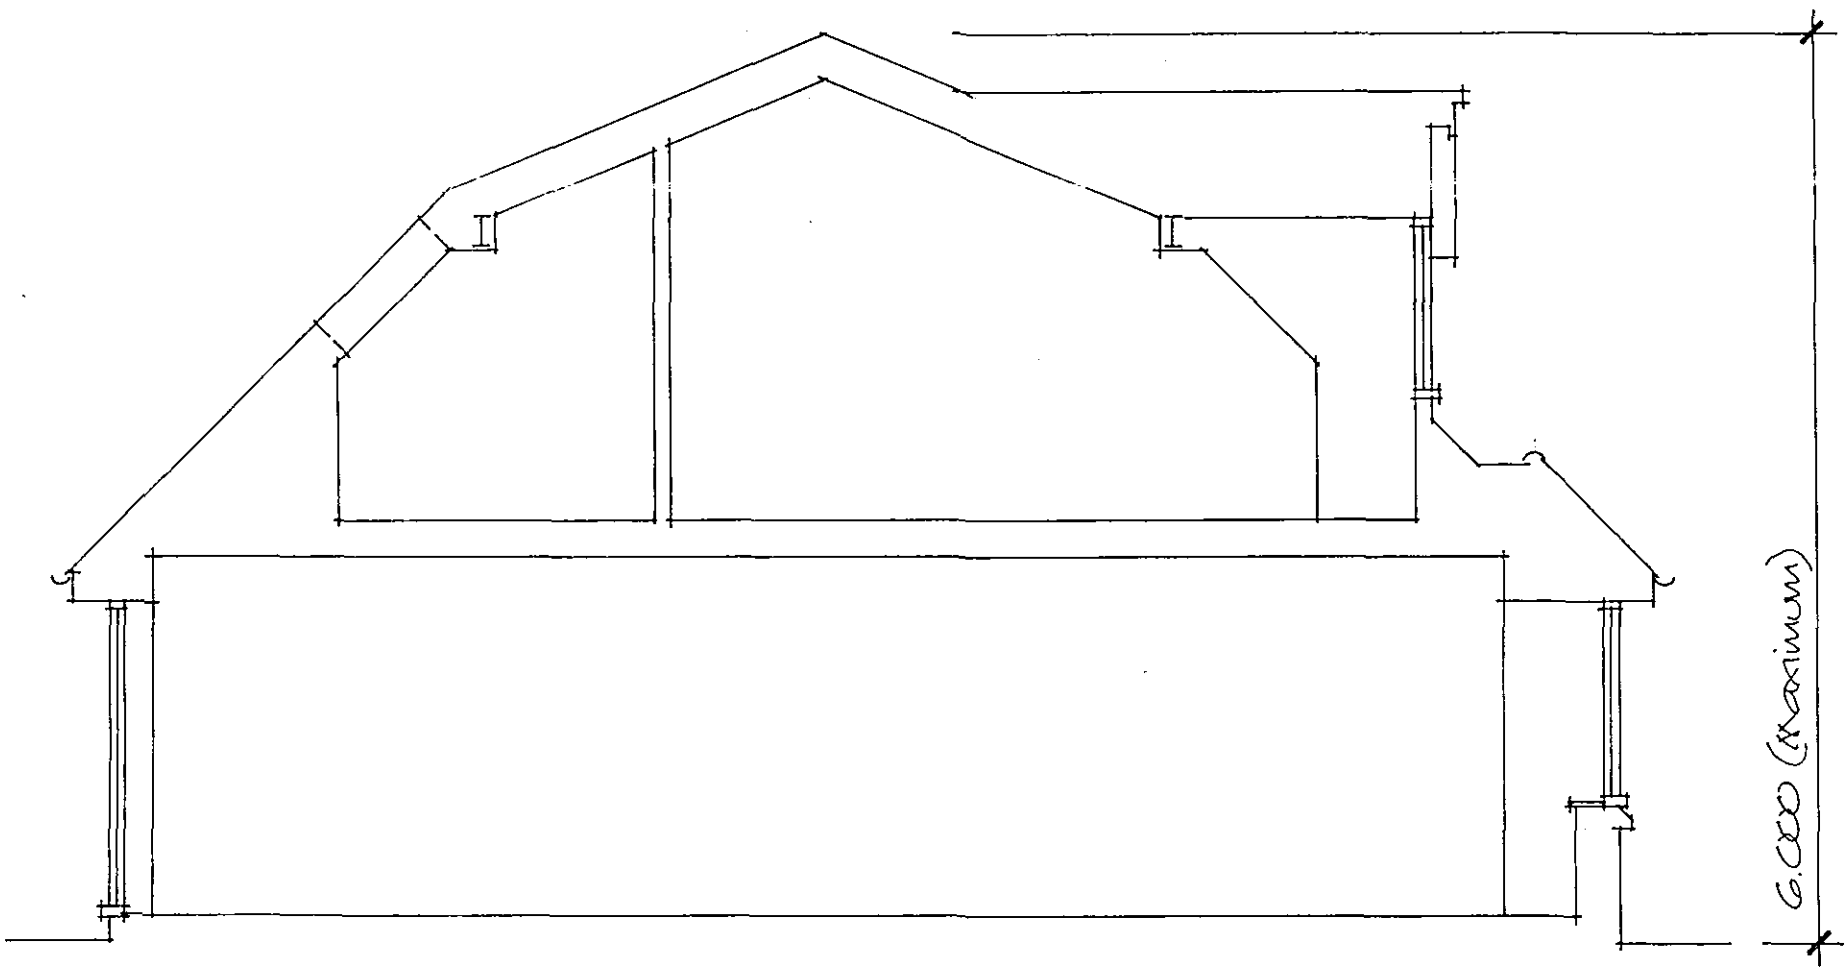

SECTION THROUGH MAIN DWELLING

SHDC
Planning & Development
15 DEC 2006
Ref: 1736/06

Project

PROPOSED CHALET BUNGALOW AND GARAGE
MARKET WAY, PINCHBECK, SPALDING.
SECTIONS AS PROPOSED

Client

KAY WOOLLEY AND RICHARD UTTLEY

ALAN HORNSBY
ARCHITECTURAL SERVICES LTD

"Little Acre"
Peak Hill, Cowbit,
Spalding, Lincs. PE12 6AW
Tel. Holbeach (01406) 380591

Scale 1:50 Drg. no. 06/47/04

Date November 2006