
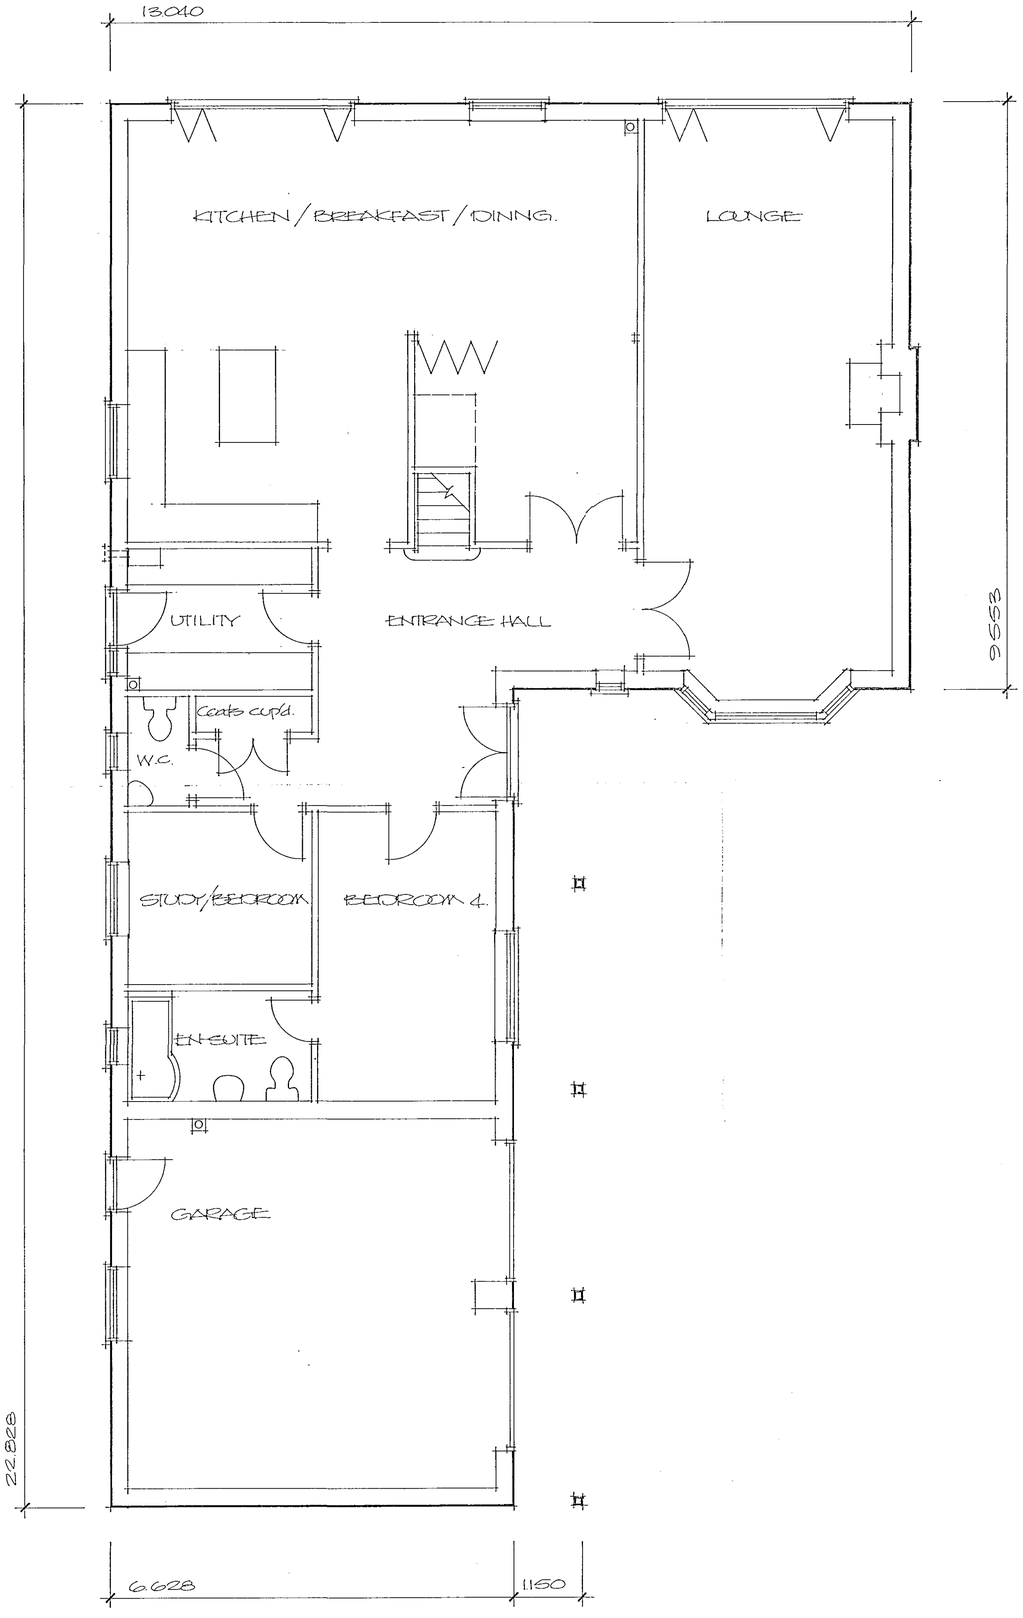


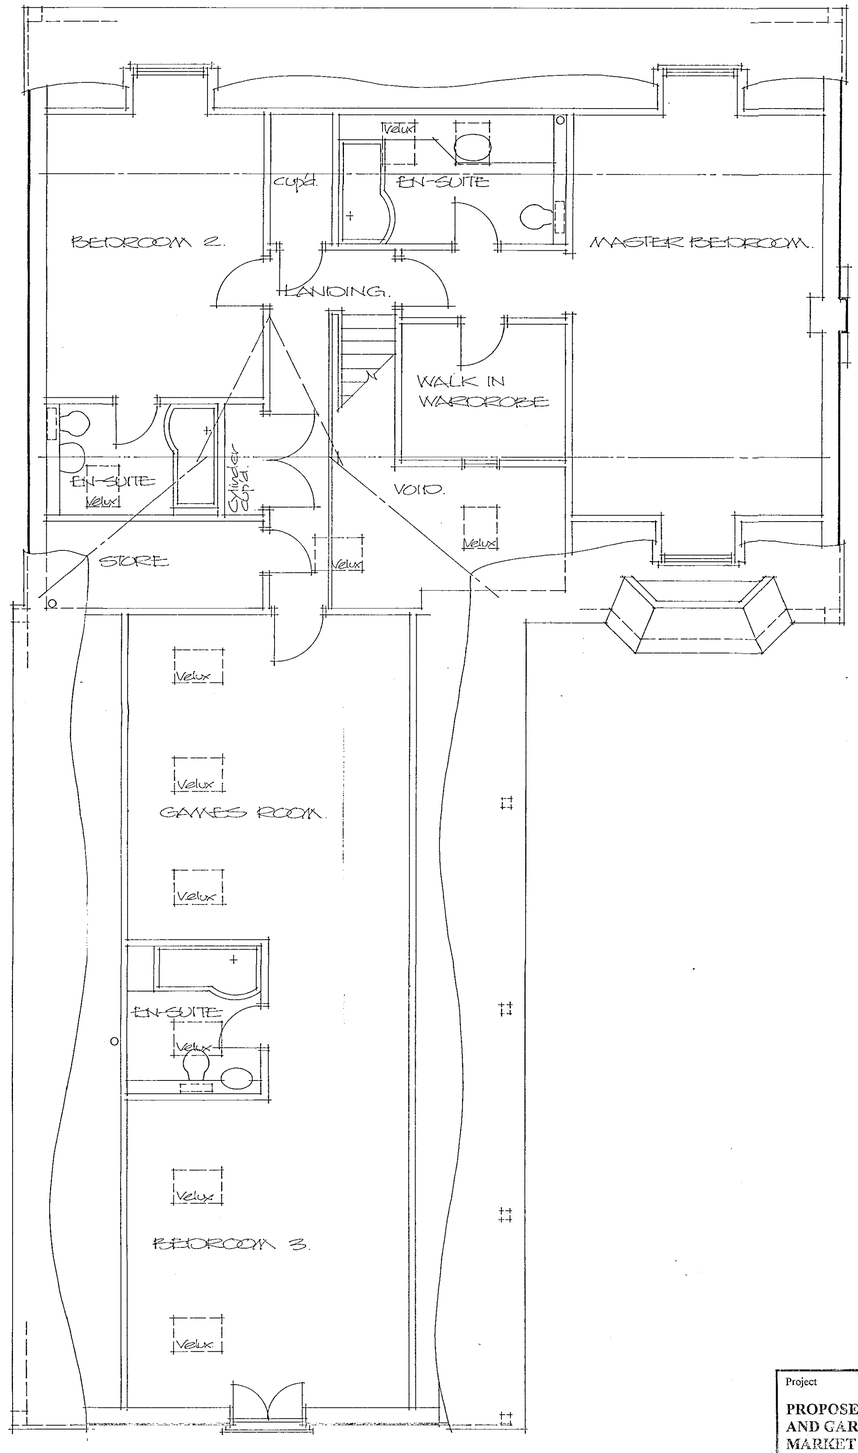

SHDC
Planning & Development
15 DEC 2006
Ref: 1730/06

Project

PROPOSED CHALET BUNGALOW AND GARAGE MARKET WAY, PINCHBECK, SPALDING.
PLANS AS PROPOSED

ALAN HORNSBY
ARCHITECTURAL SERVICES LTD
"Little Acre"
Peak Hill, Cowbit,
Spalding, Lincs. PE12 6AW
Tel. Holbeach (01406) 380591

Client

KAY WOOLLEY AND
RICHARD UTTLEY

Scale 1:50 Drg. no. 06/47/02

Date November 2006