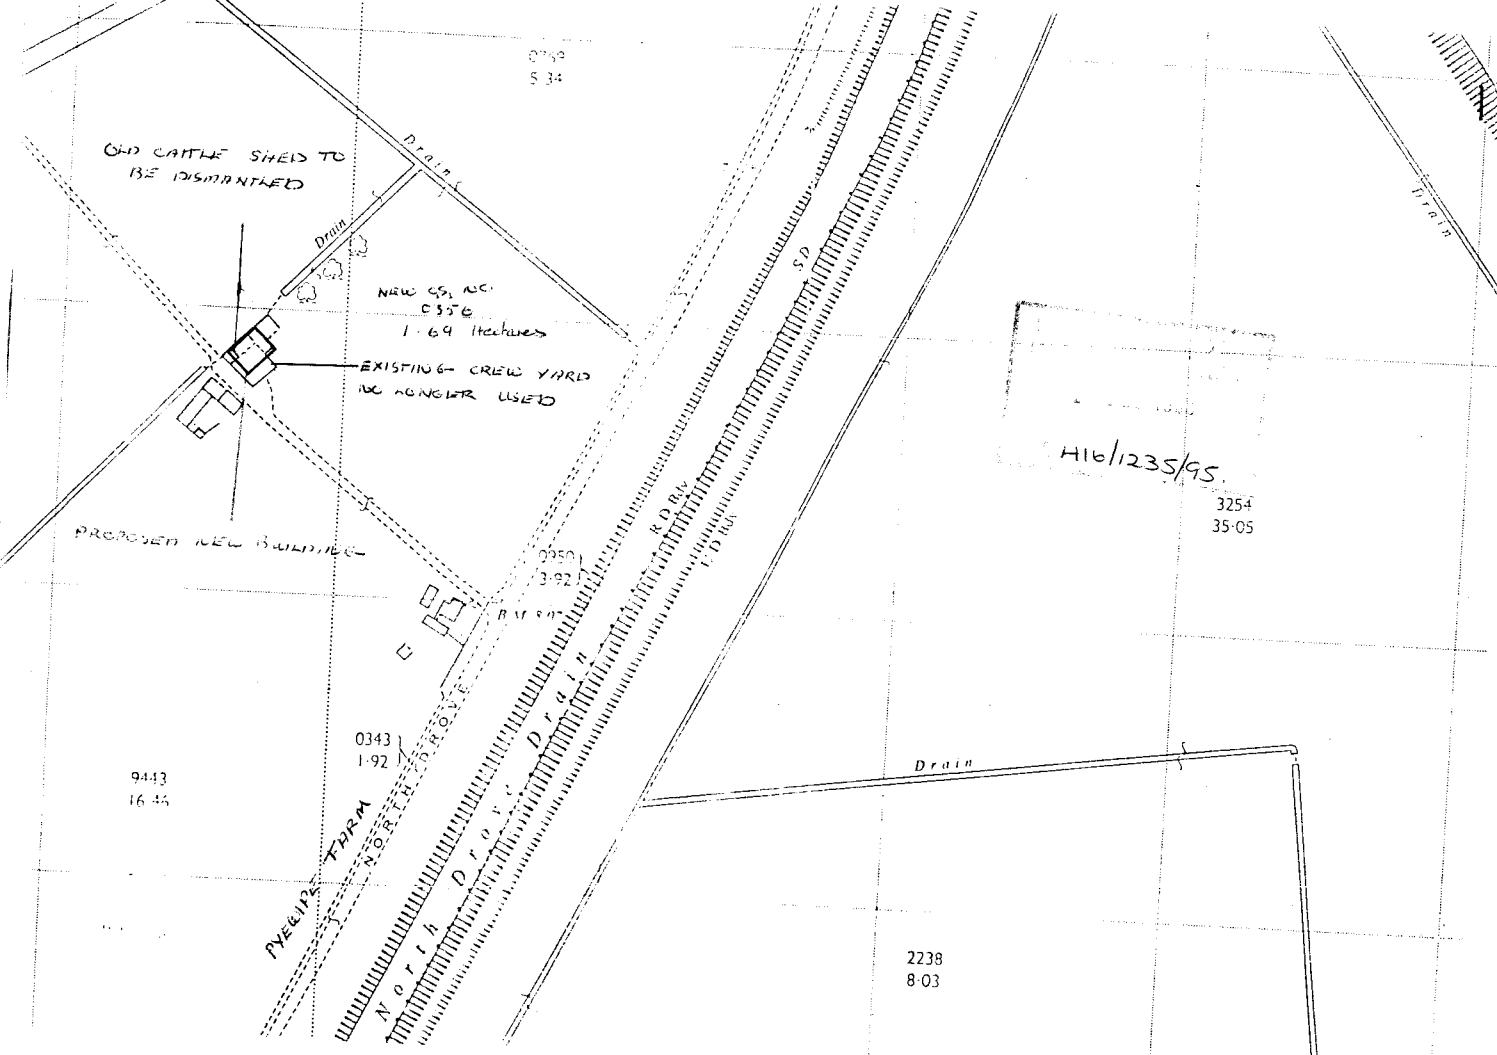

OLD CATTLE SHED TO BE DISMANTLED
Drain
NEW GP1 NO. 0356
1·69 Hectares
EXISTING CREW YARD NO LONGER USED
PROPOSED NEW BUILDING
0350
3·92
R.M.B.
0343
1·92
9443
16·46
PYEWIPE FARM
NORTH DROVE
North Drain
R.D.B.s
I.D.B.s
SD
Drain
H16/1235/95.
3254
35·05
Drain
2238
8·03