



COURTYARD ELEVATIONS – MU

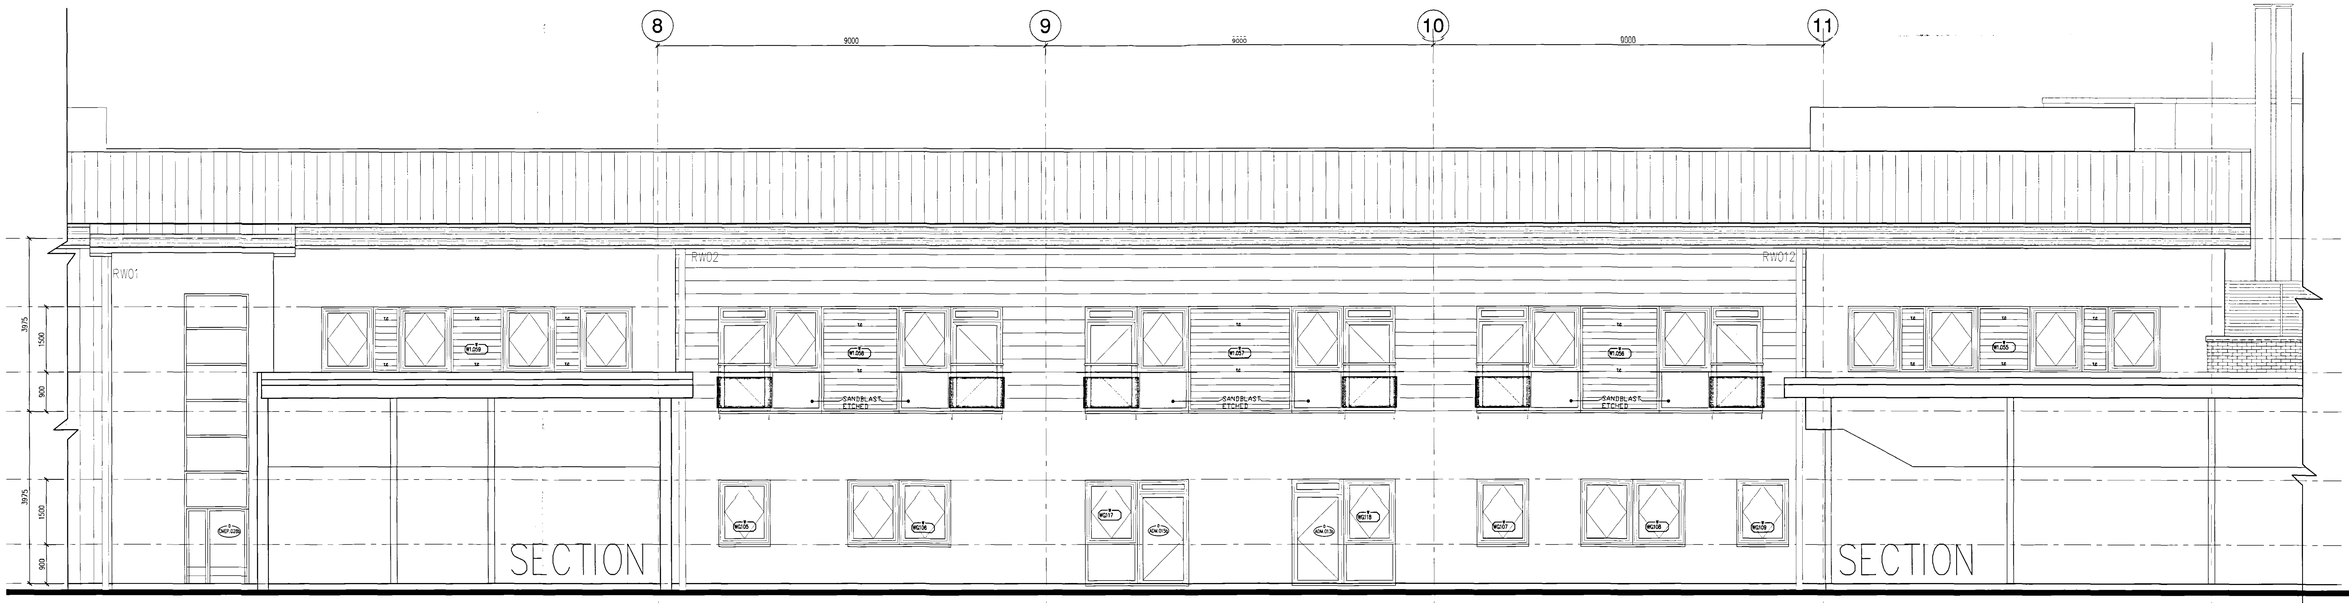

COURTYARD ELEVATIONS – MU 027

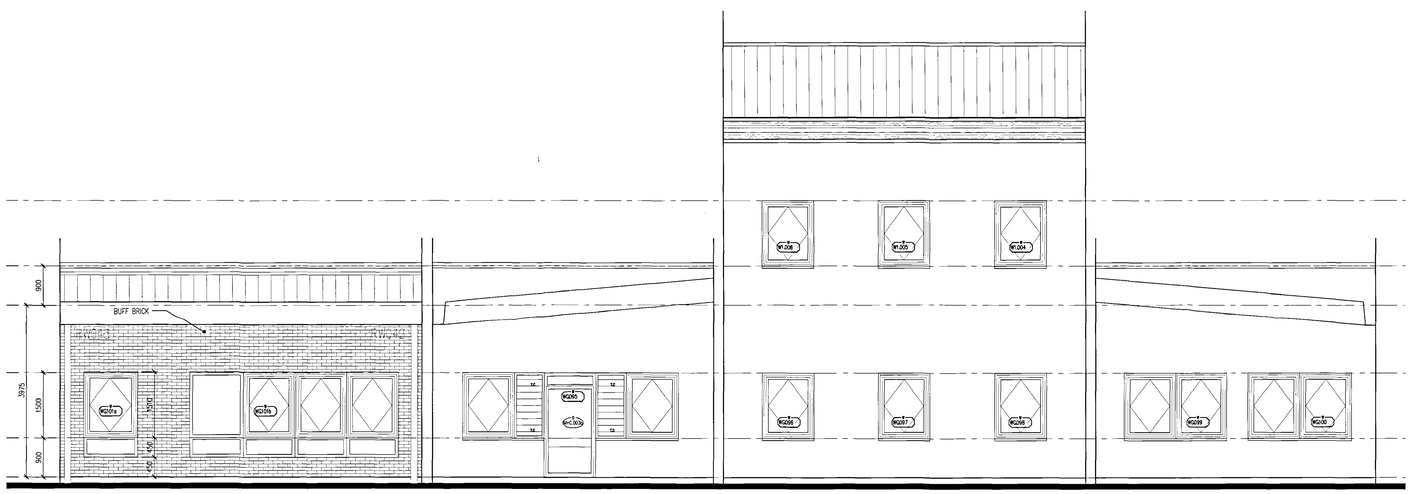


COURTYARD ELEVATIONS – MH

consultants

notes

rev	date	by	app.	description
1	16.08.07	DL		ISSUED FOR INFORMATION
2	06.09.07	GEA	OG	ROOF PROFILES UPDATED, PARAPET CAPS ADDED
3	05.11.07	DL	ST	WINDOWS OPENING LIGHTS REVISED, ATYPICAL WINDOWS DIMENSIONED
3	20.11.2007	OG	ST	STRUCTURAL OPENING HEIGHTS FOR WINDOWS WITHIN BRICK REVISED
4	06.12.07	SB	OG	JULIETTE BALCONIES TOP LIGHTS CHANGED TO FIXED
				REFERENCE ADDED TO SANDBLAST ETCHED GLASS
				REFERENCES ADDED FOR BRICK COLOURS
5	27.03.08	SB	ST	AMENDMENTS MADE TO OLD/OLD WINDOWS / DOORS
6	21.11.08	ST	OG	ISSUED FOR PLANNING REVISED MATTERS

location

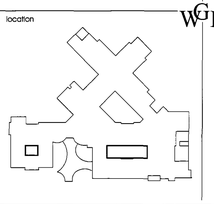

WGI

Watkins Gray International LLP — Architects
Colechurch House, 1 London Bridge Walk, LONDON, SE1 2SX
tel. 020 7940 8400 fax. 020 7940 8444 mail@wgi.co.uk

Project title
SOUTH HOLLAND COMMUNITY HOSPITAL
LINCOLNSHIRE

Drawing title
ELEVATIONS
SHEET 5 OF 7

Drawn	Checked by	Scale
OG		1:50
Level	Plan	Date
–	–	23/01/07
Project No.	Drawing No.	Version
104030.3	B504	6

DETERMINED
SHDC
Planning & Development
– 5 DEC 2008
Ref: 1244/08

DATE PLOTTED: 20/11/2008 (10:06)
FILE NAME: a:\pln\pln\104030.3 arwx\104030.3_B504_ELEVATIONS_SHEET 5 OF 7.dwg
REFERENCES: 104030.3_B504_ELEVATIONS_SHEET 5 OF 7.dwg