
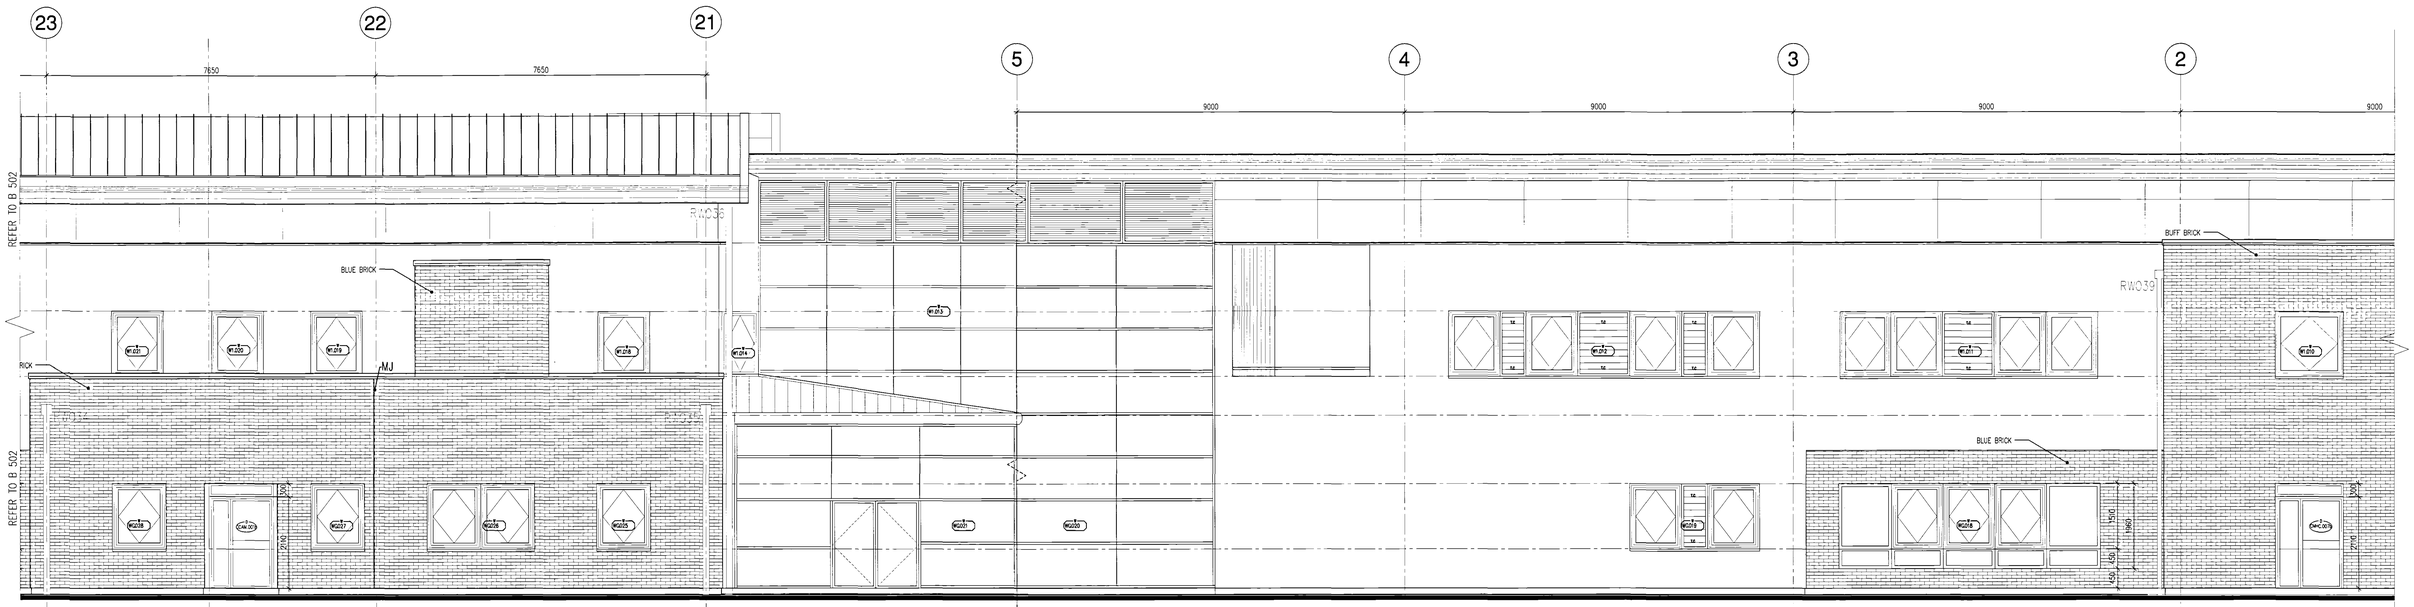


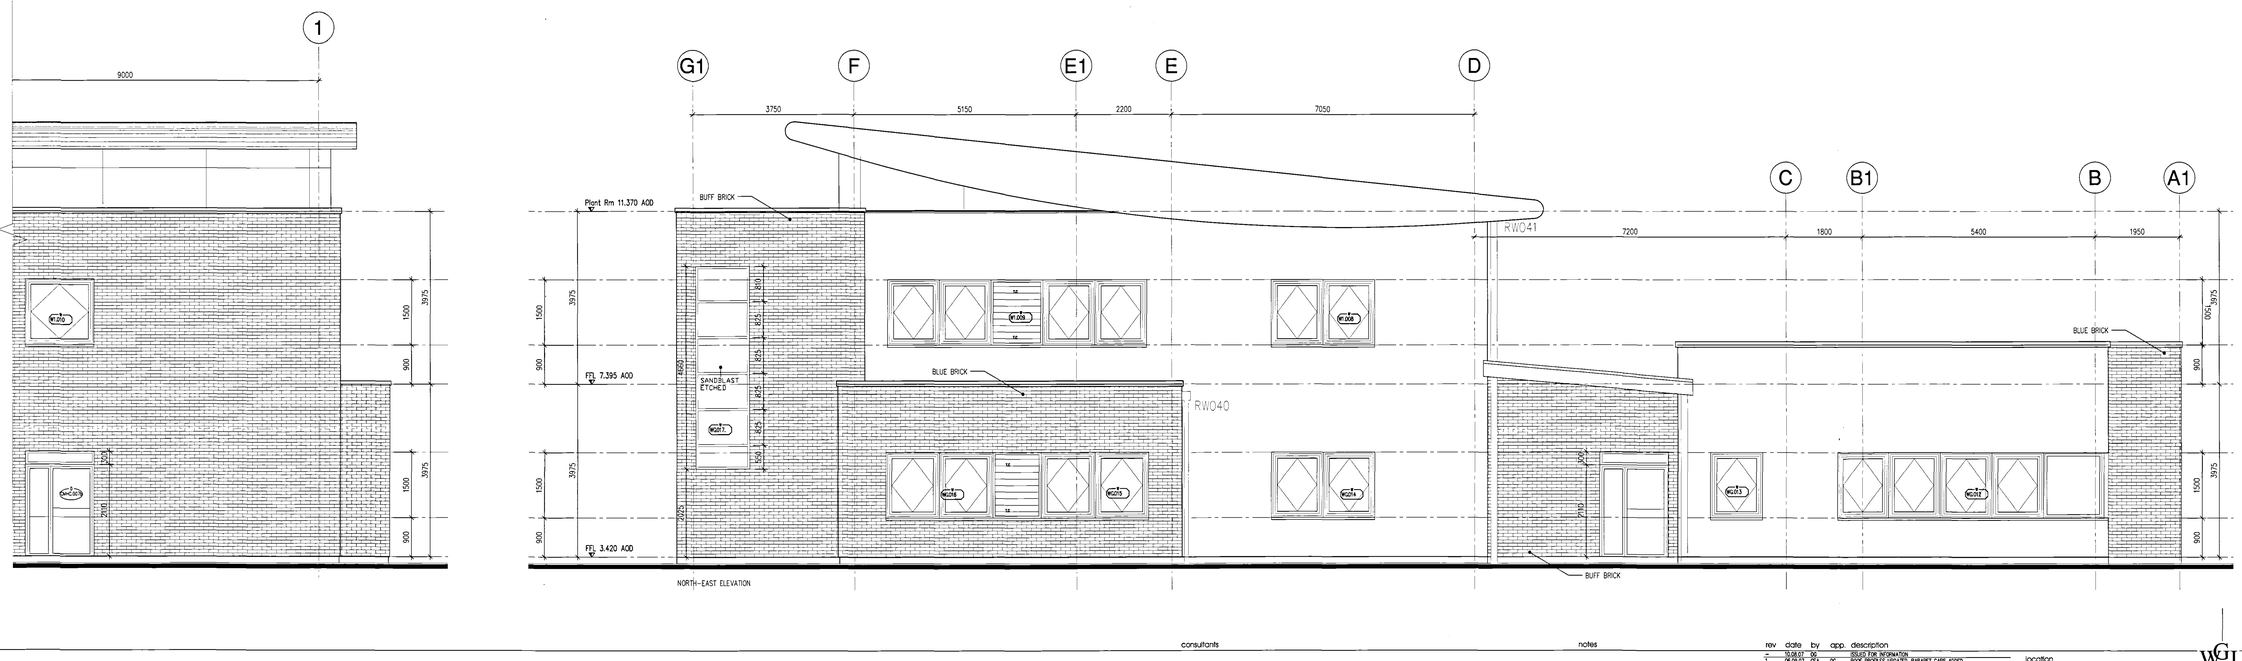

DETERMINED


SHDC
Planning & Development
- 5 DEC 2008
Ref: 1244/08

consultants

notes

rev	date	by	app	description
–	10.08.07	GG		ISSUED FOR INFORMATION
1	06.09.07	GE A	GG	ROOF PROFILES UPDATED, PARAPET CAPS ADDED
2	08.11.07	GG	SS	WINDOWS OPENING LIGHTS REVISED, ATTYPICAL WINDOWS DIMENSIONED
3	20.11.2007	GG	ST	STRUCTURAL OPENING HEIGHTS FOR WINDOWS WITHIN BRICK REVISED
4	06.12.07	SB	GG	WINDOW REFERENCE ADDED REFERENCE ADDED TO SANDBLAST ETCHED GLASS
5	27.03.08	SB	ST	REFERENCES ADDED FOR BRICK COLOURS
6	21.11.08	ST	GG	AMENDMENTS MADE TO CLOUDED WINDOWS / DOORS ISSUED FOR PLANNING RESERVED MATTERS

location

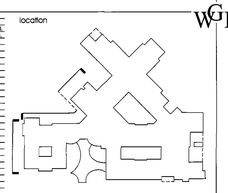

Watkins Gray International LLP Architects
Colechurch House, 1 London Bridge Walk, LONDON, SE1 2SX
tel. 020 7940 8400 fax. 020 7940 8444 mail@wgi.co.uk

Project Title
SOUTH HOLLAND COMMUNITY HOSPITAL
LINCOLNSHIRE

Drawing Title
ELEVATIONS
SHEET 4 OF 7

Drawn	Checked by	Scale
GG		1:50
Level	Psyn.	Date
–	–	23/01/07

Project No.	Drawing No.	Revision
104030.3	B503	6

DATE PLOTTED : 20/11/2008 (08:36)
DGN FILENAME : s:\projects\104030\3\drawings\arch\revit\104030_3_B503.dgn
DGN USER : ...
DGN LEVEL : ...
REVISIONS : s:\projects\104030\3\drawings\arch\revit\104030_3_B503.rvt