
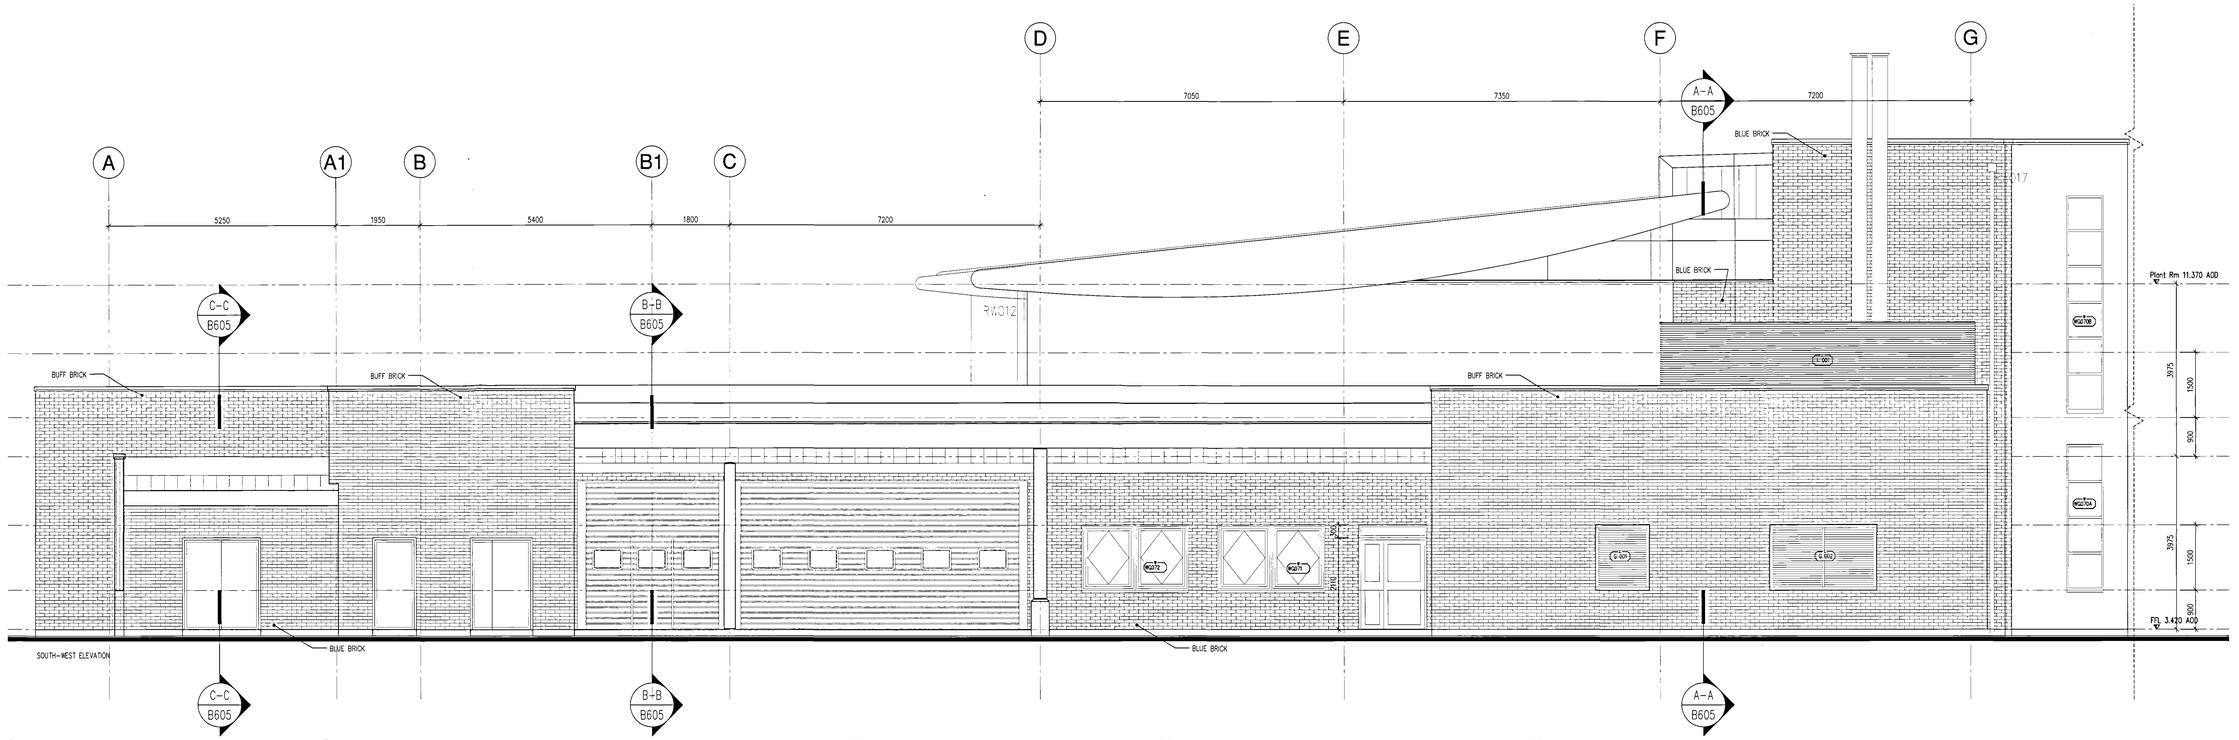


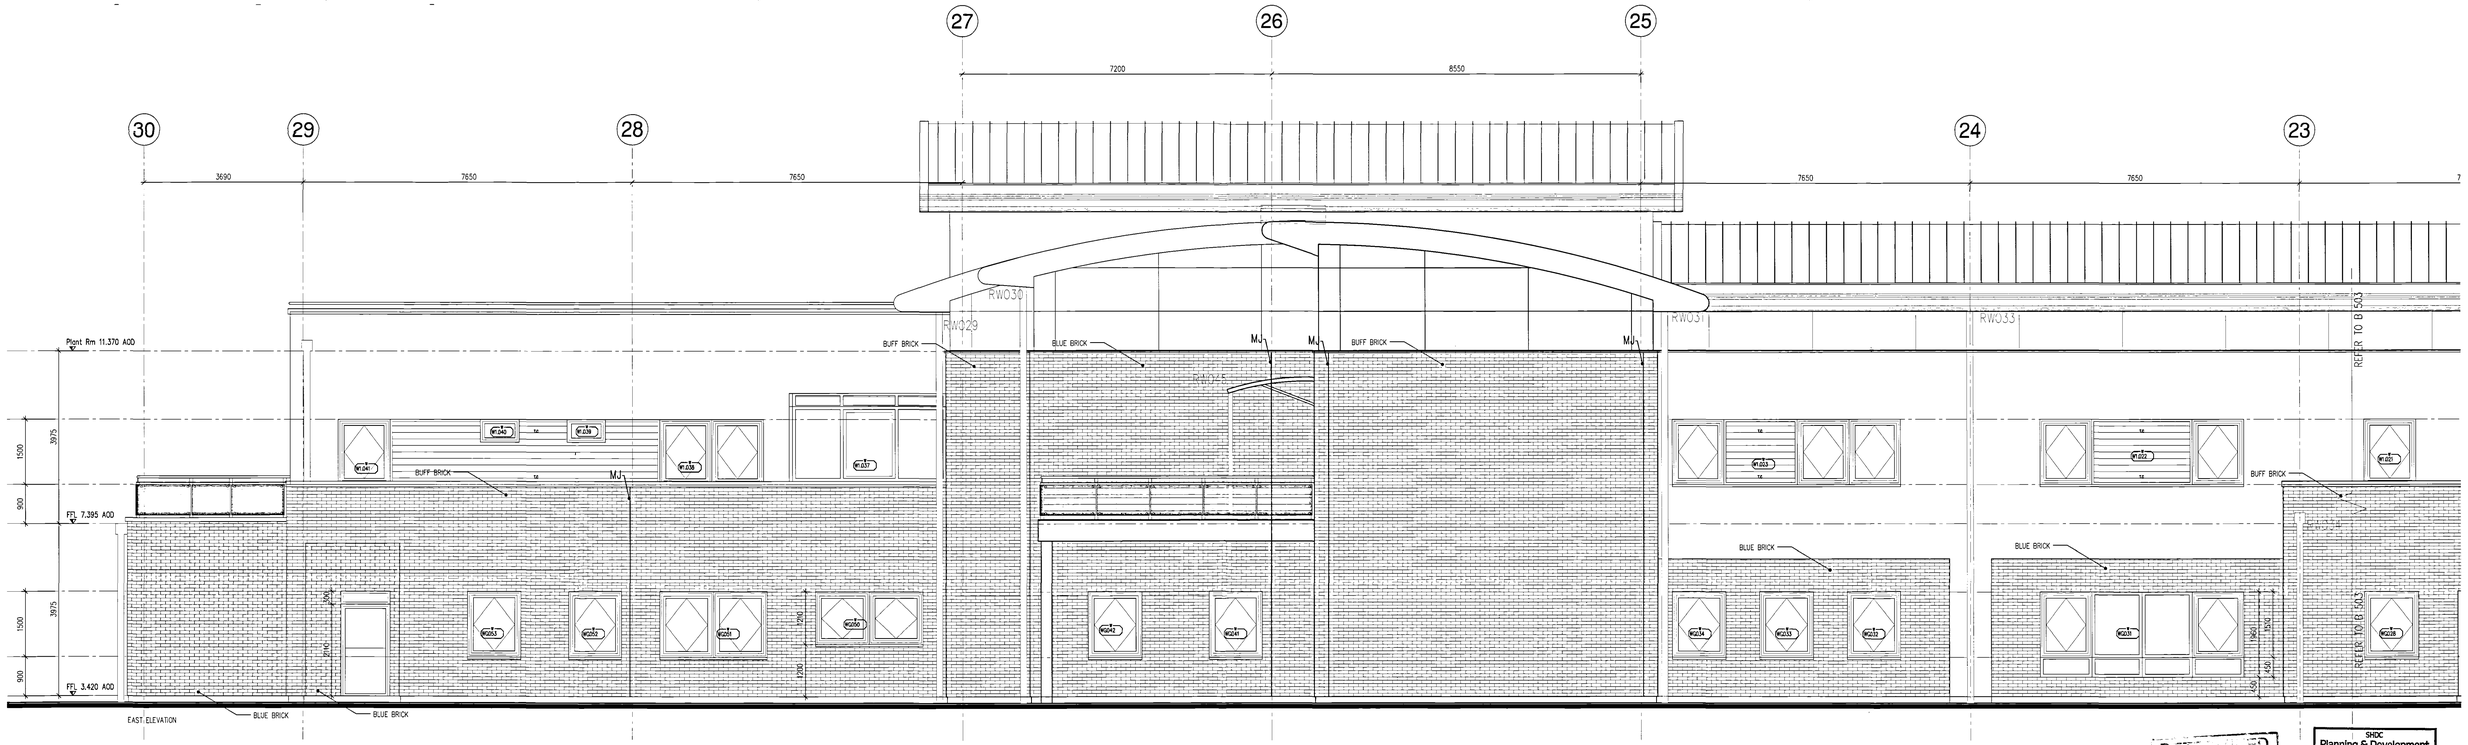

DETERMINED PLAN


SHDC Planning & Development
– 5 DEC 2008
Ref: 1244/08

consultants

notes

rev	date	by	app.	description
–	10.08.07	GC		ISSUED FOR INFORMATION
1	06.09.07	GC/A	GC	ROOF PROFILES UPDATED, PARAPETT CAPS ADDED
2	21.11.2007	GC	ST	WINDOWS OPENING LIGHTS REVISED, TYPICAL WINDOWS DIMENSIONED
3	30.11.2007	GC	ST	STRUCTURAL OPENING HEIGHTS FOR WINDOWS WITH BRICK REVISED. POSITION AND SIZE OF LOUVRES TO PLANT AREA REVISED
4	06.12.07	SB	GC	EXTERNAL DOORS ADDED TO SAS, CHANGE STORE AND WITH LINEN STORE
5	27.03.08	SB	ST	AMENDMENTS MADE TO CLOSER WINDOWS / DOORS
6	31.03.08	SB		STAIR 3, WINDOW UPDATED
7	21.11.08	ST	GC	ISSUED FOR PLANNING RESERVED MATTERS

location

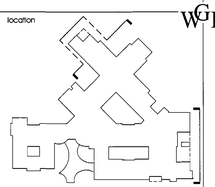

Workins Gray International LLP Architects
Colechurch House, 1 London Bridge Walk, LONDON. SE1 2SX
tel. 020 7940 8400 fax. 020 7940 8444 mail@wgi.co.uk

Project Title
SOUTH HOLLAND COMMUNITY HOSPITAL
LINCOLNSHIRE

Drawing Title
ELEVATIONS
SHEET 3 OF 7

Drawn	Checked by	Scale
GC		1:50
Issue	Plan	Date
–	–	23/01/07
Project No	Drawing No	Revision
104030.3	B502	7

DATE PLOTTED : 30/1/2008 09:51
DGN FILENAME : e:\projects\104030.3 south holland\drawings\arch\104030.3_b502_elevations_sheet3_rev7.dgn
DGN SETTINGS : 1 : 100 _ 1 : 50 _ 1 : 20 _ 1 : 1
DGN PLOTTED : 1 : 50 _ A1 _ Portrait