
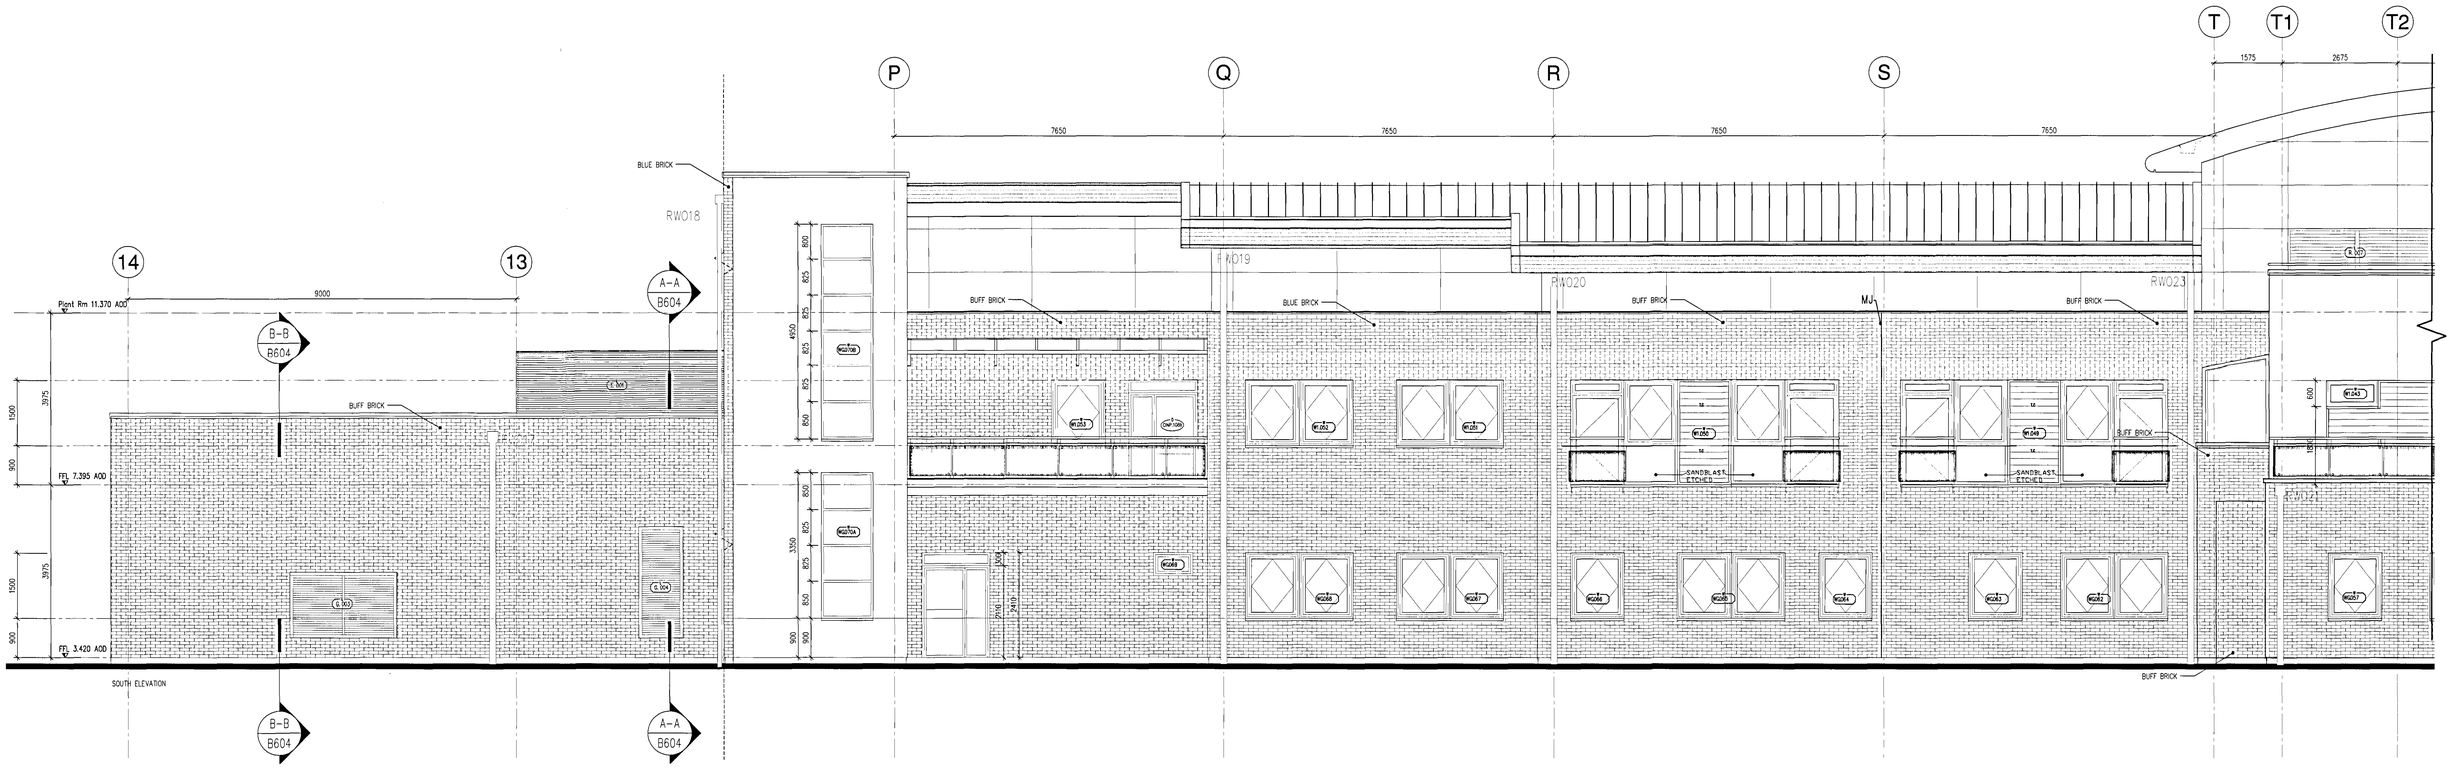


consultants

notes

rev	date	by	app.	description
-	13.06.07	GC		ISSUED FOR INFORMATION
1	06.09.07	GEA	GC	ROOF PROFILES UPDATED, PARAPET CAPS ADDED
2	08.11.07	GC	ST	WINDOW OPENING LIGHTS REVISED, DIMENSIONS ADDED
3	20.11.2007	GC	ST	STRUCTURAL OPENING HEIGHTS FOR WINDOWS WITHIN BRICK REVISED. POSITION AND SIZES OF LOUVRES TO PLANTROOMS REVISED.
4	06.12.07	SB	GC	ALUETTE BALCONIES TOP LOADS CHANGED TO FIXED REFERENCE ADDED TO SANDBLAST ETCHED GLASS
5	27.03.08	SB	ST	REFERENCES MADE TO DETAILED WINDOWS / DOORS
6	21.11.08	ST	GC	ISSUED FOR PLANNING RESPIKED MATERIALS

location

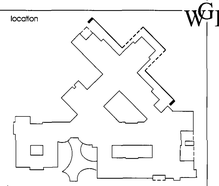

Watkins Gray International LLP Architects
Colechurch House, 1 London Bridge Walk, LONDON, SE1 2SX
tel. 020 7940 8400 fax. 020 7940 8444 mail@wgi.co.uk

Project Title
SOUTH HOLLAND COMMUNITY HOSPITAL
LINCOLNSHIRE

Drawing Title
ELEVATIONS
SHEET 2 OF 7

Drawn	Checked by	Scale
GC	RAM	1:50
Issue	Plot	Date
-	-	23/01/07

Project No.	Drawing No.	Revision
104030.3	B501	6

DETERMINED PLAN
SHDC
Planning & Development
- 5 DEC 2008
Ref: 1244/08

DATE PLOTTED : 20/12/2008 (08:42)
DRAWING PATH : J:\projects\104030.3 akron\03_working\arch\p_akron\104030.3_A101.dwg
SHEET SIZE : A1
SCALE FACTOR : 1.000000