

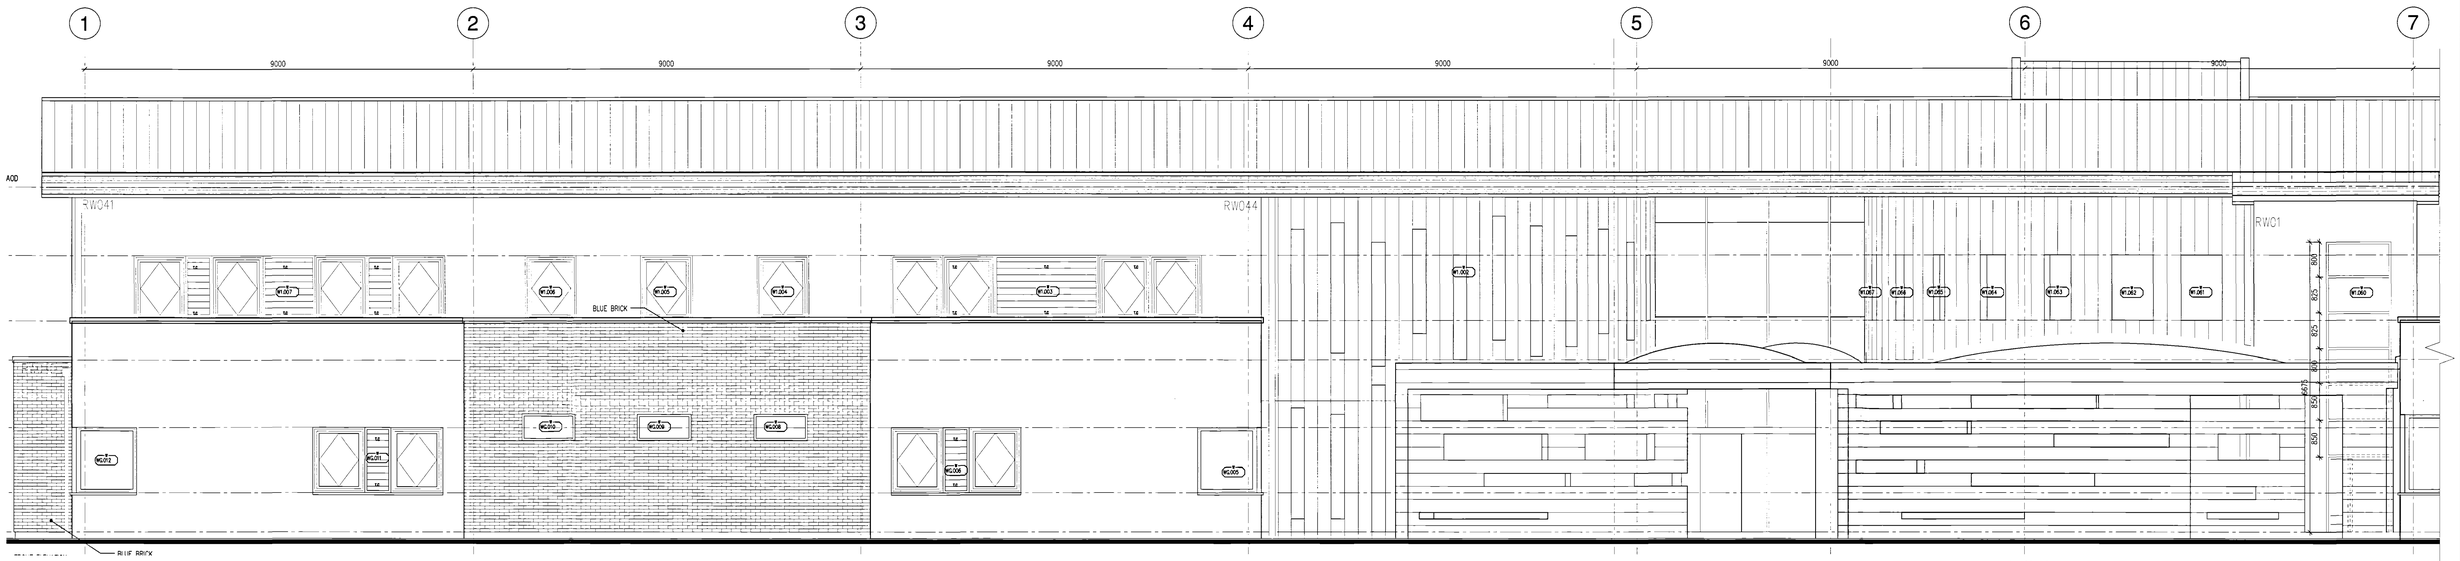


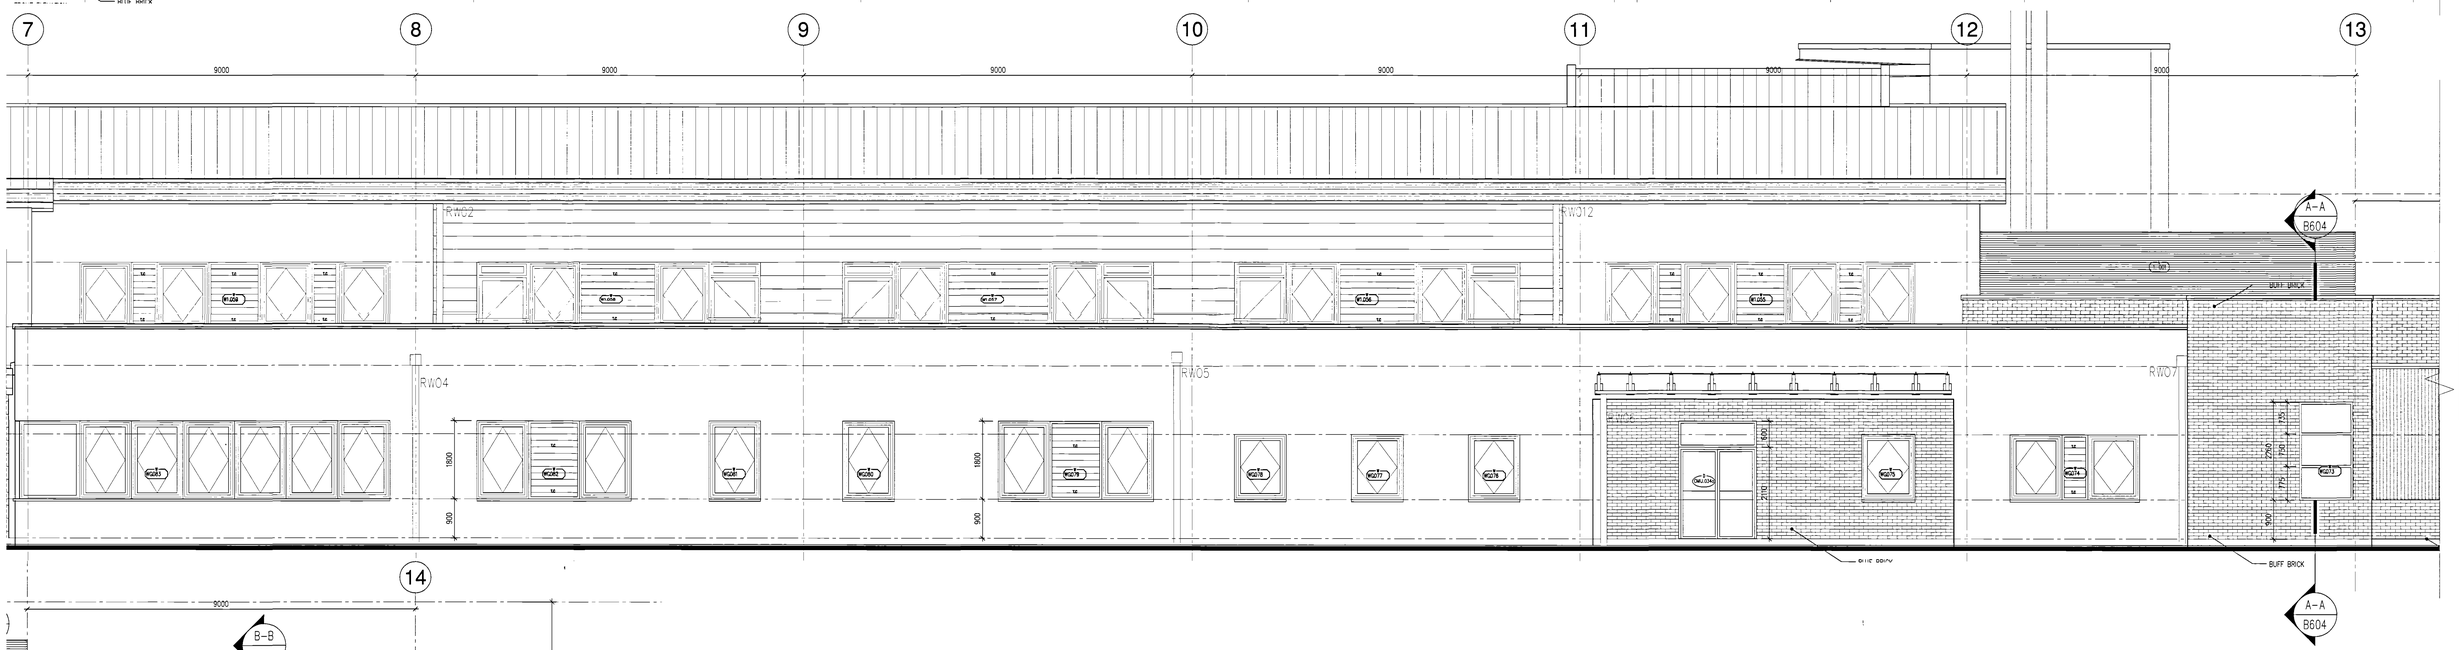

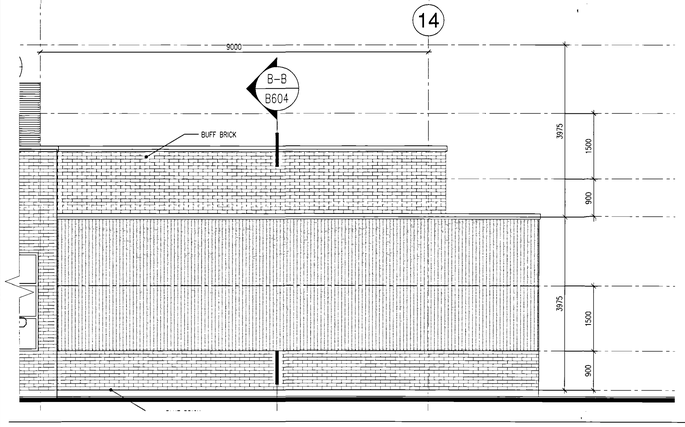


consultants

notes

rev	date	by	app.	description
–	10.08.07	OG		ISSUE FOR INFORMATION
A	08.09.07	OG	OG	ROOF SPOTLITS UPDATED, PARAPET CAPS ADDED
B	05.11.07	OG	ST	STRUCTURAL OPENING HEIGHTS REVISED, WINDOWS ADDED
C	20.11.2007	OG	ST	STRUCTURAL OPENING HEIGHTS FOR WINDOWS WITHIN BRICK REVISED.
D	06.12.07	SB	OG	JULIETTE BALCONIES TOP LIGHTS CHANGED TO FIXED.
				WINDOW REFERENCE ADDED
				REFERENCES ADDED FOR BRICK COLOURS
E	27.03.08	SB	ST	AMENDMENTS MADE TO CLOSED WINDOWS / DOORS
F	01.04.08	SB	ST	MVI DOOR HEIGHT AMENDED
G	20.11.08	ST	OG	ISSUED FOR PLANNING RESERVED MATTERS

location

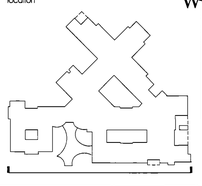

DETERMINED PLANS

SHDC
Planning & Development
– 5 DEC 2008
Ref: 1244/08

WGI

Watkins Gray International LLP Architects
Colechurch House, 1 London Bridge Walk, LONDON, SE1 2SX
tel. 020 7940 8400 fax. 020 7940 8444 mail@wgi.co.uk

Project Title
SOUTH HOLLAND COMMUNITY HOSPITAL
LINCOLNSHIRE

Drawing Title
ELEVATIONS
SHEET 1 OF 7

Drawn	Checked by	Scale
OG	RAM	1:50@A0
Issue	Path	Date
–	–	23/01/07

Project No.	Drawing No.	Revision
104030.3	B500	7

DATE PLOTTED: 20/01/2008 [08:16]
DWG FILENAME: a:\projects\104030.3 south holland\revit\104030.3_south holland_2.pln
DWG PATH: \\Server\projects\104030.3 south holland\revit\104030.3_south holland_2.pln
DESIGNED: OG DRAWN: OG CHECKED: RAM