

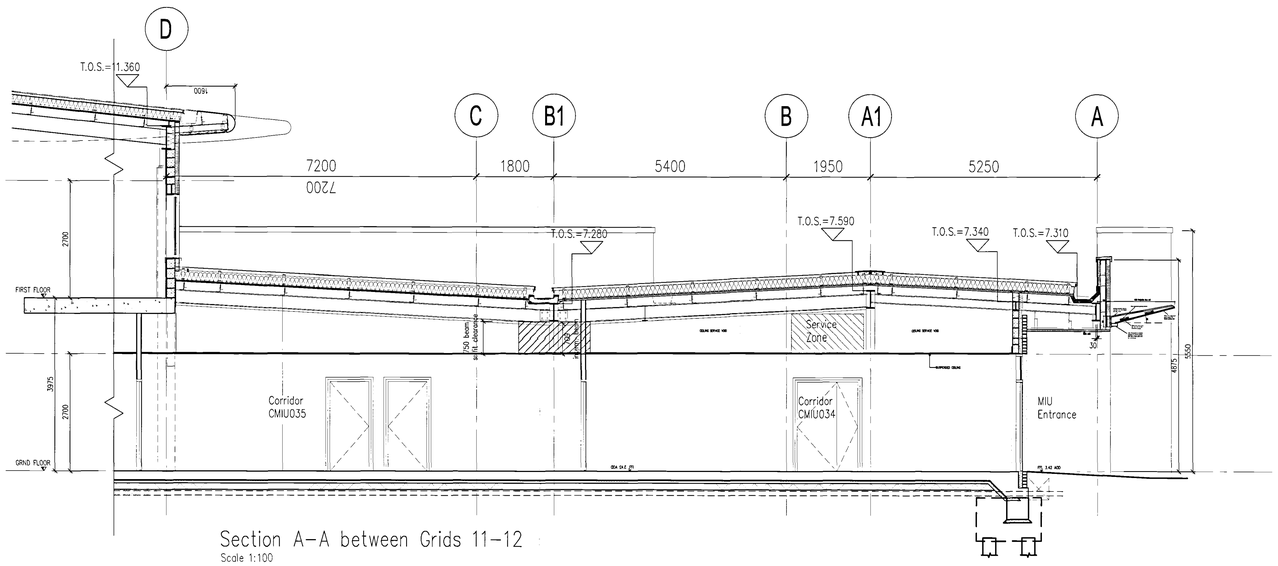


Section A–A between Grids 11–12
Scale 1:100

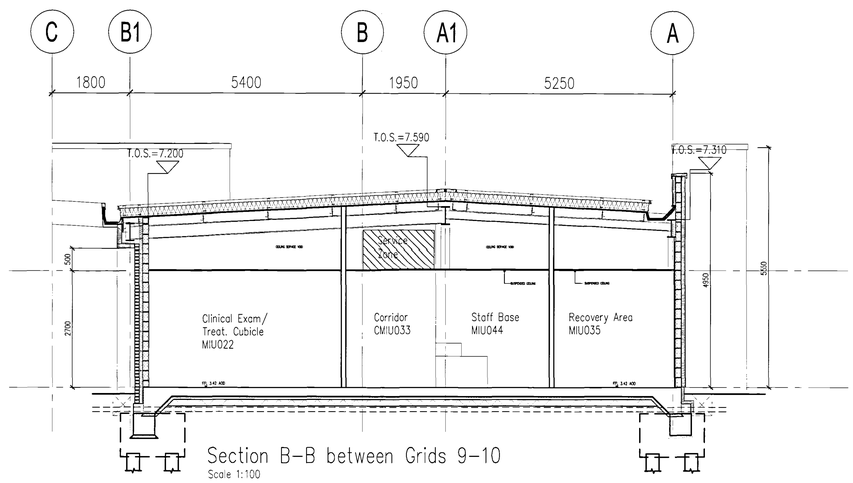

Section B–B between Grids 9–10
Scale 1:100

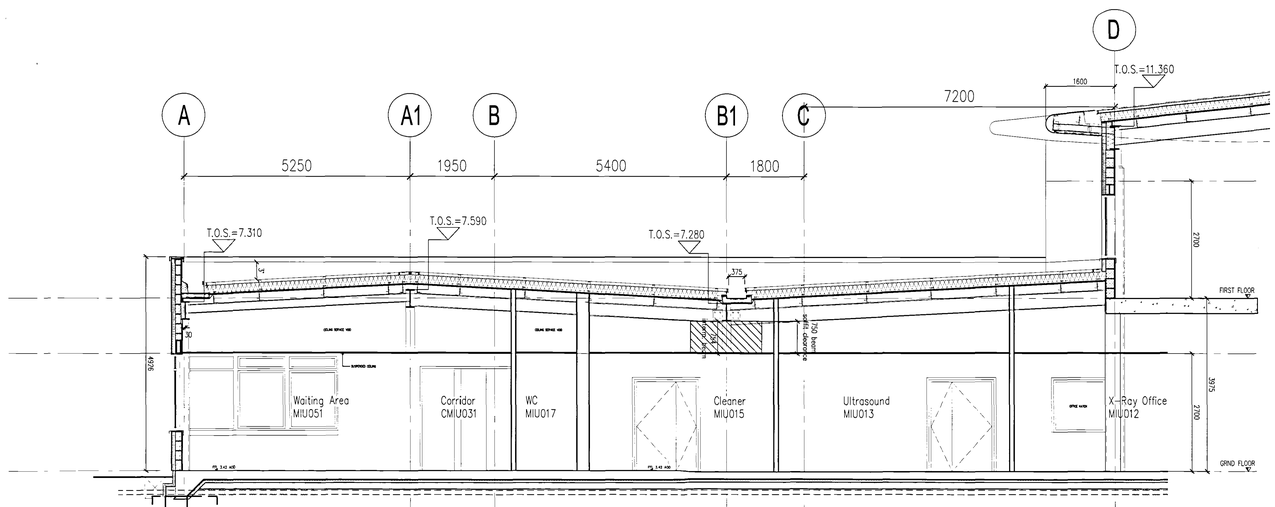

Section C–C between Grids 7–8
Scale 1:100

SHDC
Planning & Development
- 5 DEC 2008
Ref: 1244/08

DETERMINED PLAN


consultants

notes

1. PROJECTING EAVES PROFILES & PARAPETS TO BE CONFIRMED.
2. TOP OF STEEL LEVELS TO BE CONFIRMED AS SUITABLE BY STRUCTURAL ENGINEER.

rev	date	by	app.	description
1	03.08.2007	DG	ST	DIGITAL REVISION AND UPDATE FOR STRUCTURAL STEELWORK
2	19.09.2007	DG	ST	GENERAL COORDINATION OF STRUCTURAL STEELWORK FOLLWING S.E. REVISED SCHEME
3	25.09.2007	DG	ST	SECOND STEELWORK COORDINATING REVISION
4	21.11.08	ST	DG	ISSUED FOR PLANNING REVISED MATTERS

location

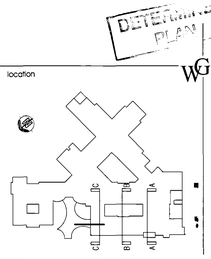

WGI

Watkins Gray International LLP — Architects
Colechurch House, 1 London Bridge Walk, LONDON, SE1 2SX
tel. 020 7940 8400 fax. 020 7940 8444 mail@wgi.co.uk

Project Title
SOUTH HOLLAND COMMUNITY HOSPITAL
LINCOLNSHIRE

Drawing Title
BUILDERS WORK CROSS SECTIONS
MIU DEPT. – SECTIONS A, B & C

Drawn	Checked by	Scale
ST	RAM	1:50
Date	App.	Date
–	–	13/06/07
Project No.	Drawing No.	Revision
104030.3	B606	4

DATE PLOTTED : 26/11/2008 [14:36]
DATE SAVED : 26/11/2008 [14:36]
SAVED AS : \\wgi-fs\jobs\104030.3 wave\02_architectural\drawings\b_panel\104030.3_b606.dwg
DRAWING No. : 104030.3B Panel 2 : MASS.3_Panel (for Layout)