

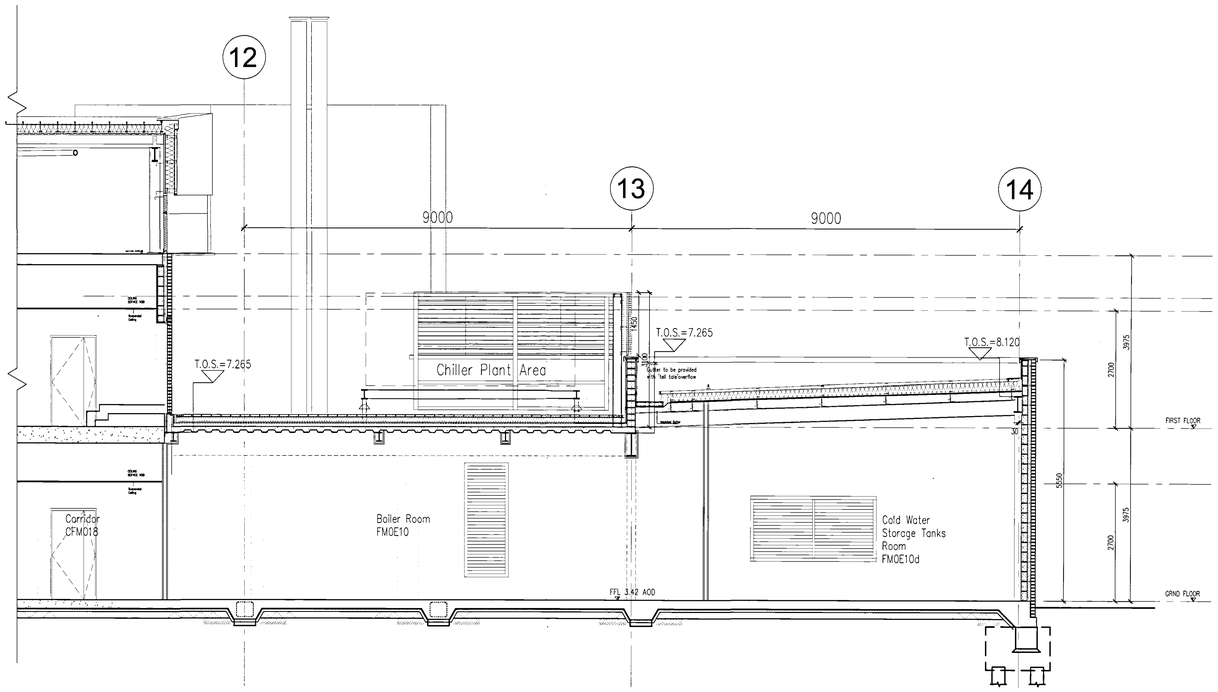



Section A–A near Grid F through Plant Areas
Scale 1:100

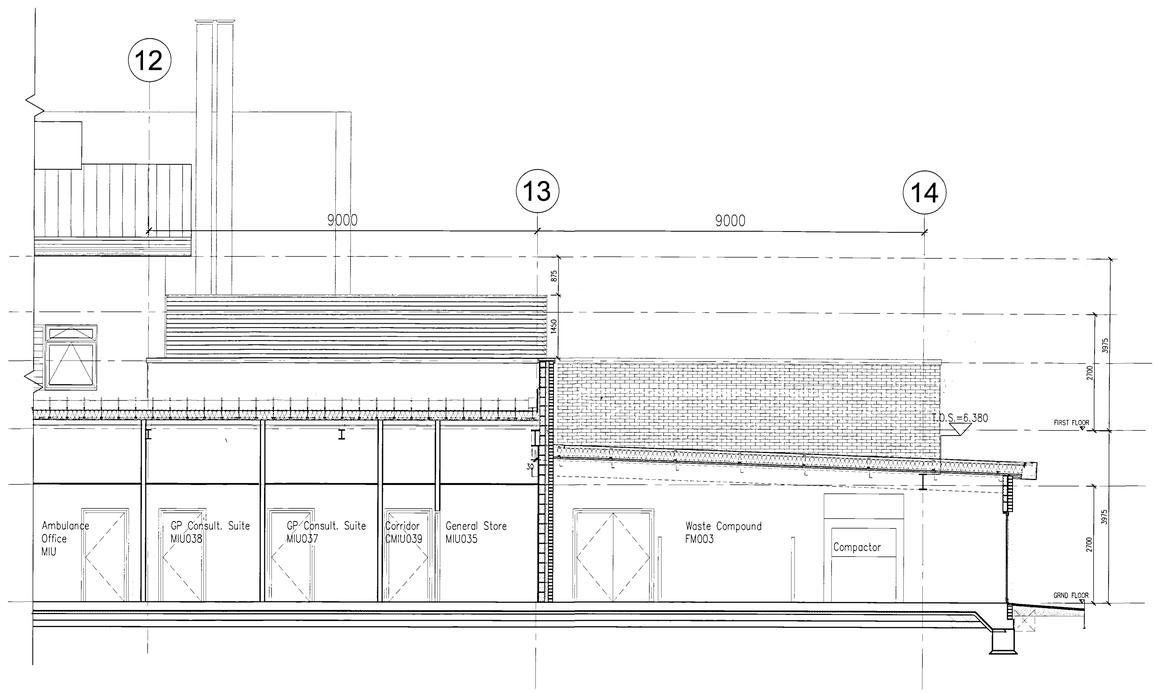

Section C–C between Grids A–A1
Scale 1:100

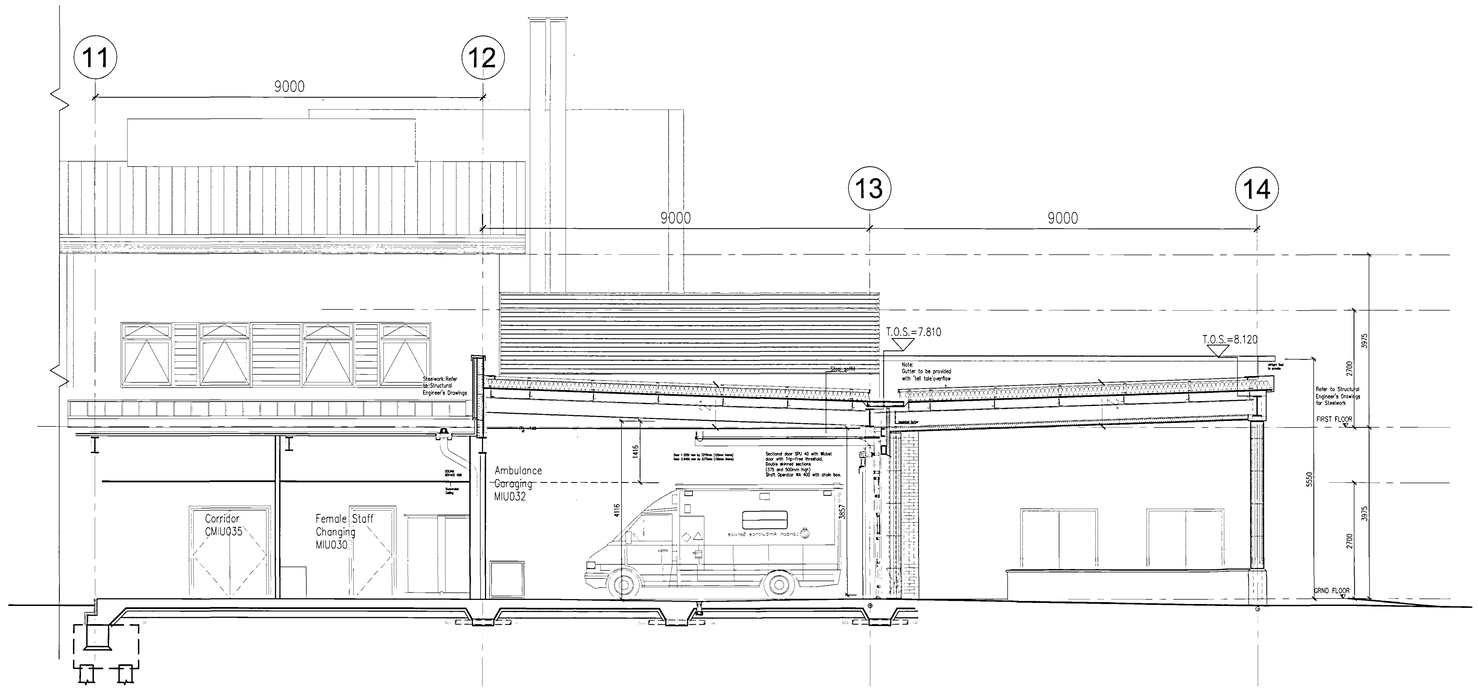

Section B–B near Grid B1
Scale 1:100

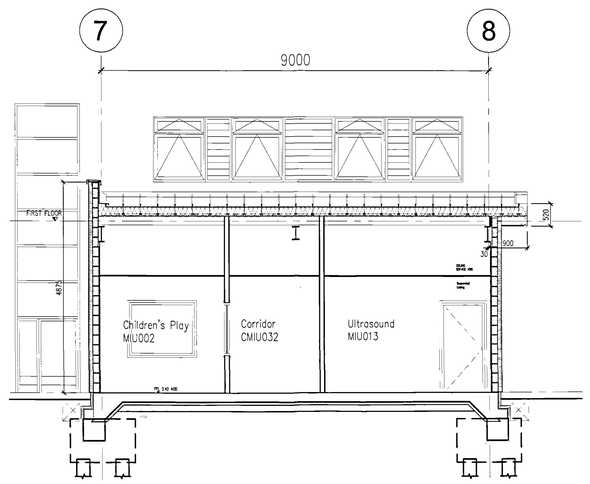

Section D–D between grids C & D
Scale 1:100

DETAILED PLAN

SHDC
Planning & Development
- 5 DEC 2008
Ref: 124/08


consultants

notes

1. PROJECTING EAVES PROFILES & PARAPETS TO BE CONFIRMED.
2. TOP OF STEEL LEVELS TO BE CONFIRMED AS SUITABLE BY STRUCTURAL ENGINEER.

rev	date	by	app.	description
1	30.08.2007	DG	RAM	GENERAL REVISION AND UPDATE FOR STRUCTURAL STEELWORK
2	12.09.2007	DG	ST	PARAPET BUILD UP REVISED ON GRID 14.
3	18.09.2007	DG	ST	GENERAL COORDINATION OF STRUCTURAL STEELWORK FOLLOWING STRUCTURAL ADVICE
4	25.09.2007	DG	ST	SECOND STEELWORK COORDINATING REVISION.
5	23.11.08	ST	DG	ISSUED FOR PLANNING RESERVED MATTERS

location

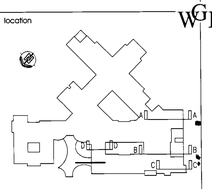

WGI

Watkins Gray International LLP Architects
Colechurch House, 1 London Bridge Walk, LONDON, SE1 2SX
tel. 020 7940 8400 fax. 020 7940 8444 mail@wgi.co.uk

Project Title
SOUTH HOLLAND COMMUNITY HOSPITAL
LINCOLNSHIRE

Drawing Title
BUILDERS WORK SECTIONS
AMB./PLANT/MIU – SECTIONS A,B,C & D

Drawn	Checked by	Scale
ST	RAM	1:50
Level	Plan	Date
–	–	13/06/07

Project No.	Drawing No.	Revision
104030.3	B605	5

DATE PLOTTED : 20/11/2008 [14:30]
DWG TEMPLATE : K:\projects\104030.3 sheets\All sheets\drawings\dwg_templates\104030_A0D.dwg
DWG FILENAME : K:\projects\104030.3 sheets\All sheets\drawings\dwg_sheets\104030.3_B605.dwg
EDITED BY : DG
EDITED ON : 104030.3 - Sheet 2 : 104030.3_Ground Floor Engineer