
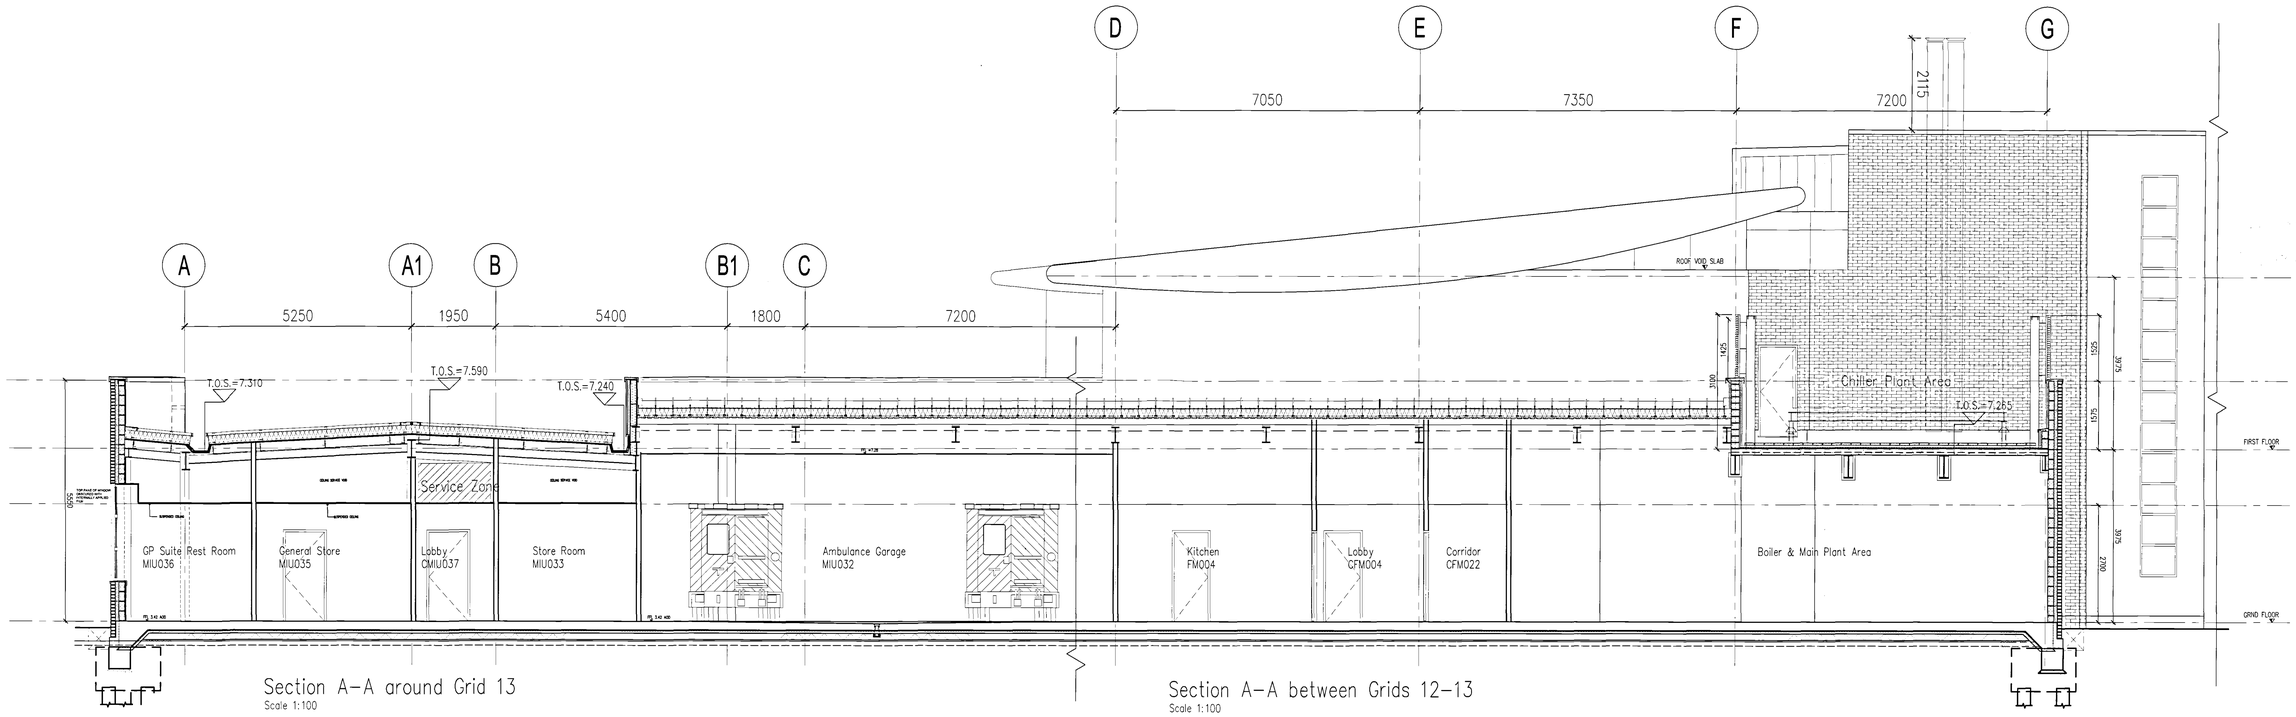


Section A–A around Grid 13
Scale 1:100

Section A–A between Grids 12–13
Scale 1:100

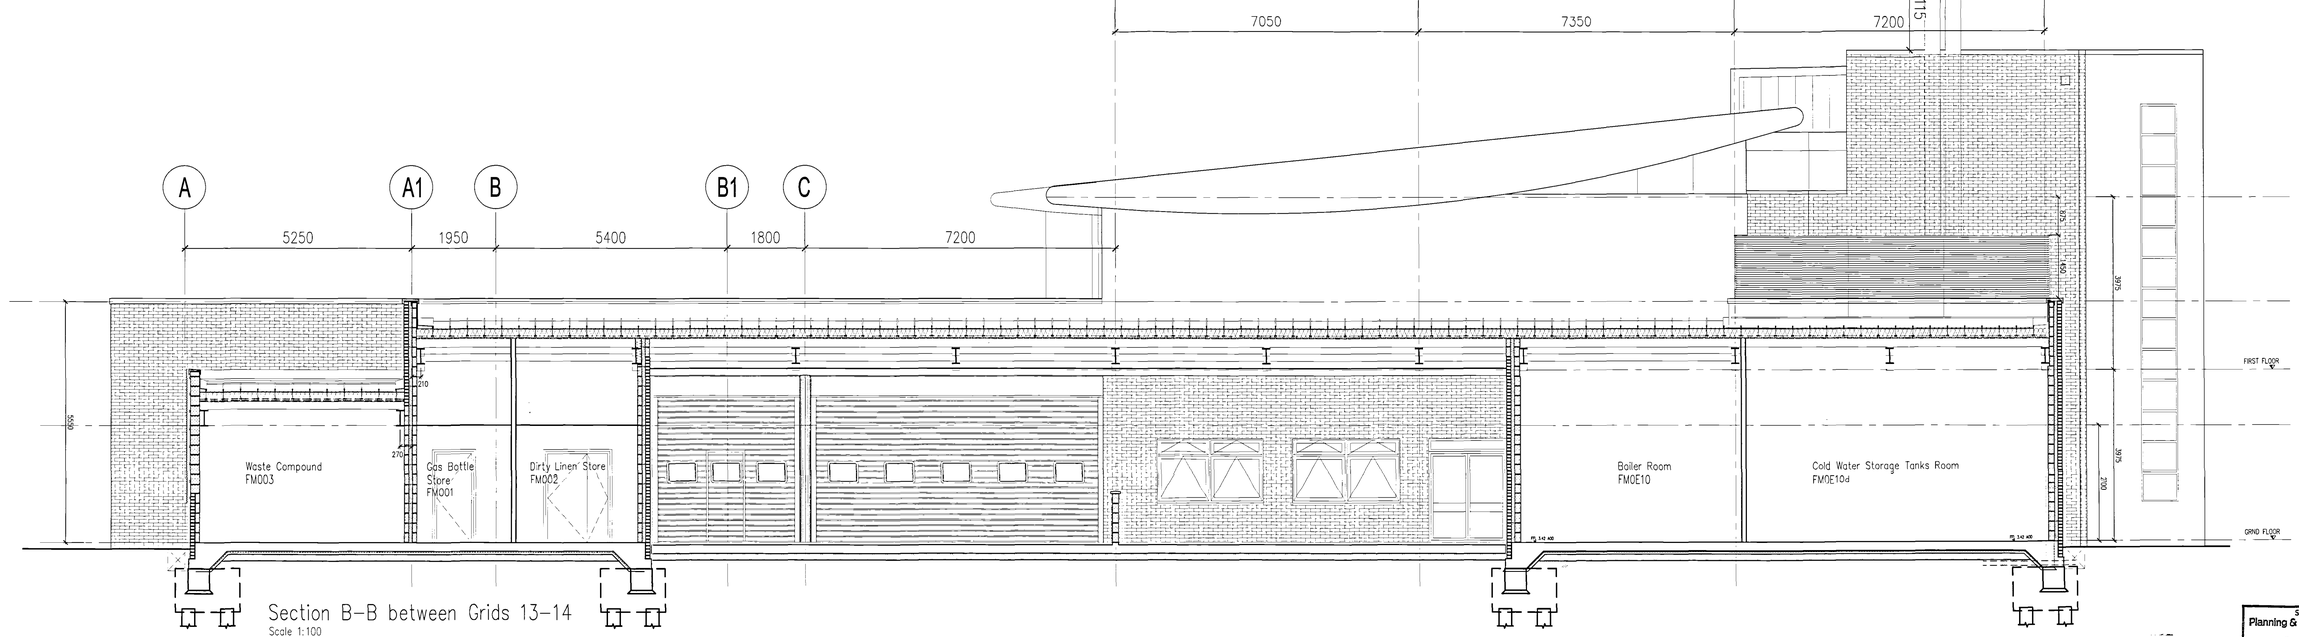


Section B–B between Grids 13–14
Scale 1:100

consultants

notes

rev	date	by	app	description
1	05.07.07	ST	RAM	WASTE COMPOUND/PLANT, STANDING SLABS SEPERATED FROM MAIN...
2	30.08.2007	DC	RAM	GENERAL REVISION AND UPDATE FOR STRUCTURAL STEELWORK
3	19.09.2007	DC	ST	COORDINATION OF STRUCTURAL STEELWORK FOLLOWING S.E. REVISED SCHEME
4	24.09.2007	DC	ST	SECOND STEEL WORK COORDINATING REVISION
5	21.11.08	ST	DG	ISSUED FOR PLANNING REGARDING MATTERS

location

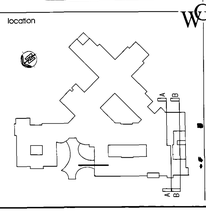

DETERMINED PLAN

SHDC Planning & Development
- 5 DEC 2008
Ref: 1244/08

WGJ

Watkins Gray International LLP — Architects
Coleshurch House, 1 London Bridge Walk, LONDON, SE1 2SX
tel. 020 7940 8400 fax. 020 7940 8444 mail@wgj.co.uk

Project Title
SOUTH HOLLAND COMMUNITY HOSPITAL
LINCOLNSHIRE

Drawing Title
BUILDERS WORK SECTIONS
AMBULANCE/PLANT – SECTION A & B

Drawn	Checked by	Scale
ST	RAM	1:50
Level	Plan	Date
–	–	11/06/07
Project No.	Drawing No.	Revision
104030.3	B604	5

Key:\104030\Cad\Drawings\104030 - [Plan] B-604.dwg
Plotted: 21/11/2008 15:47:10 by Dan Gilbert
Plotted to scale: 1:1 on A1 Landscape