

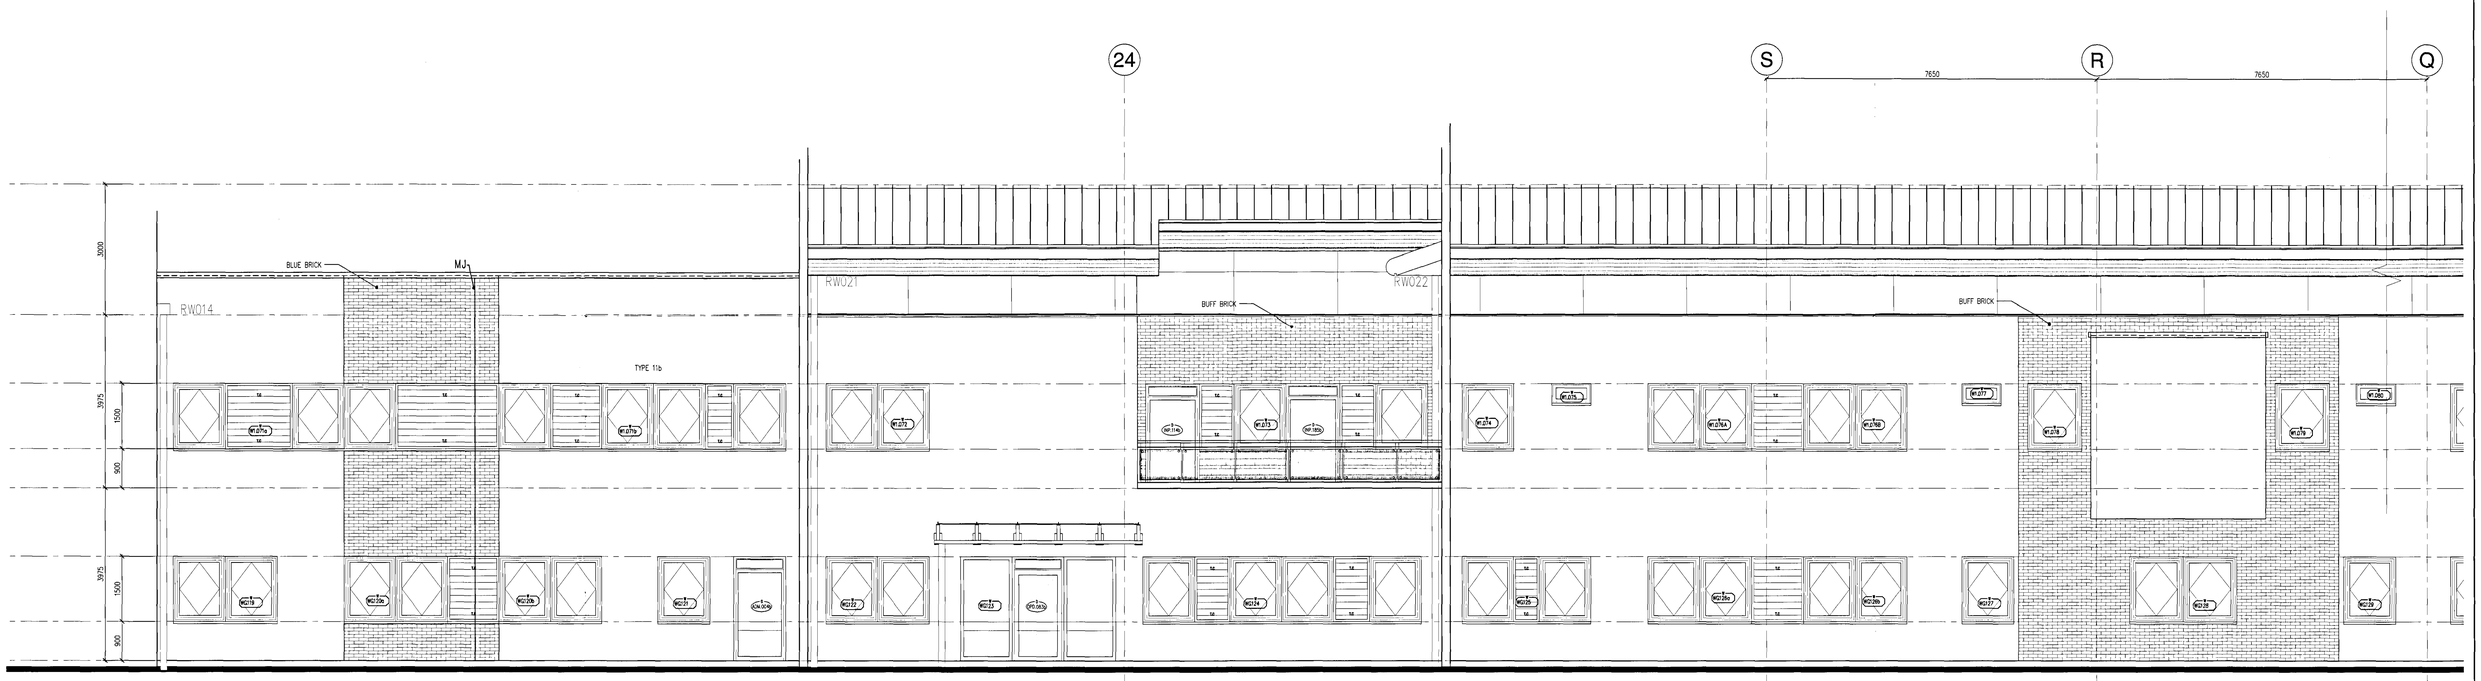


COURTYARD ELEVATIONS – OPD 085

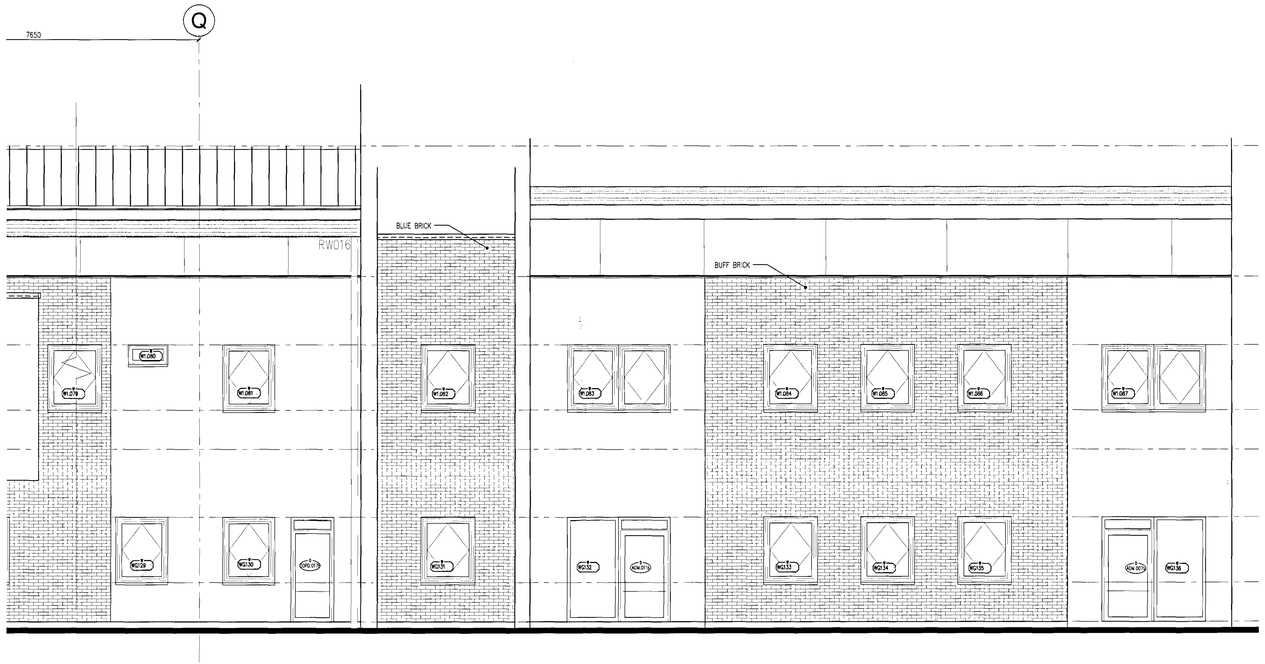

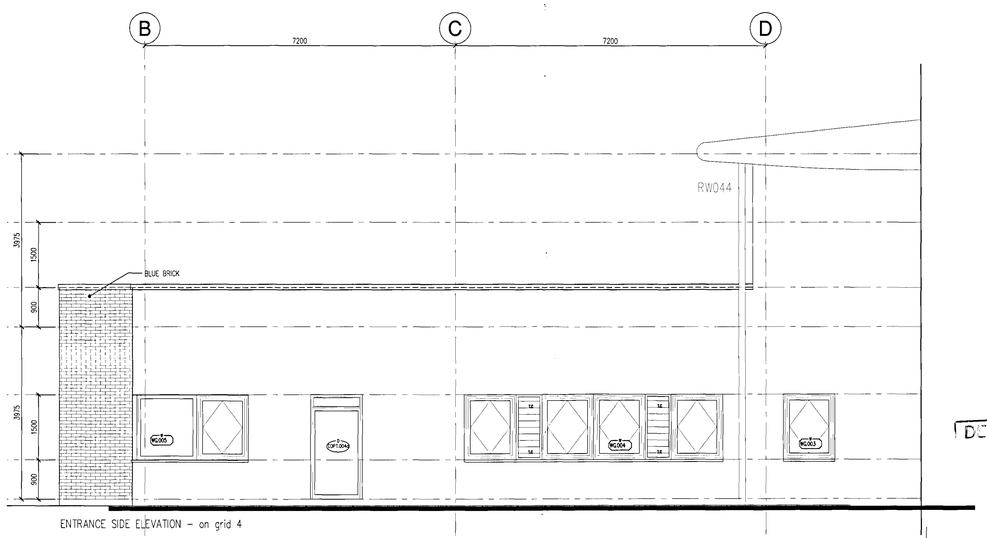

ENTRANCE SIDE ELEVATION – on grid 4

DETERMINED


SHDC
Planning & Development
- 5 DEC 2008
Ref: 1244/08

consultants

notes

rev	date	by	app.	description
-	12.06.07	OG		ISSUED FOR INFORMATION
1	06.09.07	GEA	OG	ROOF PROFILES UPDATED, PARAPET CAPS ADDED
2	08.11.07	OG	ST	WINDOWS OPENING LIGHTS REVISED, ATYPICAL WINDOWS OMMISIONED
3	20.11.07	OG	ST	STRUCTURAL OPENING HEIGHTS FOR WINDOWS WITHIN BRICK REVISED
4	06.12.07	SB	OG	REFERENCES ADDED FOR BRICK COLOURS
5	15.02.08	SB	OG	WINDOW REFERENCES UPDATED
6	27.03.08	SB	ST	ANCHORETS MADE TO CLOSED WINDOWS / DOORS
7	21.11.08	ST	OG	ISSUED FOR PLANNING RESERVED MATTERS

location

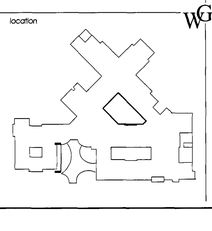

WGI
Watkins Gray International LLP
Architects
Colechurch House, 1 London Bridge Walk, LONDON, SE1 2SX
tel. 020 7940 8400 fax. 020 7940 8444 mail@wgi.co.uk

Project Title
SOUTH HOLLAND COMMUNITY HOSPITAL
LINCOLNSHIRE

Drawing Title
ELEVATIONS
SHEET 6 OF 7

Drawn	Checked by	Scale
OG		1:50
Typist	Path	Date
-	-	23/01/07
Project No.	Drawing No.	Revision
104030.3	B505	7

DO NOT SCALE - IF IN DOUBT ASK
ALL DIMENSIONS TO BE CHECKED ON SITE BEFORE WORK COMMENCES
COPYRIGHT - THIS DRAWING IS THE COPYRIGHT OF WATKINS GRAY INTERNATIONAL LLP