
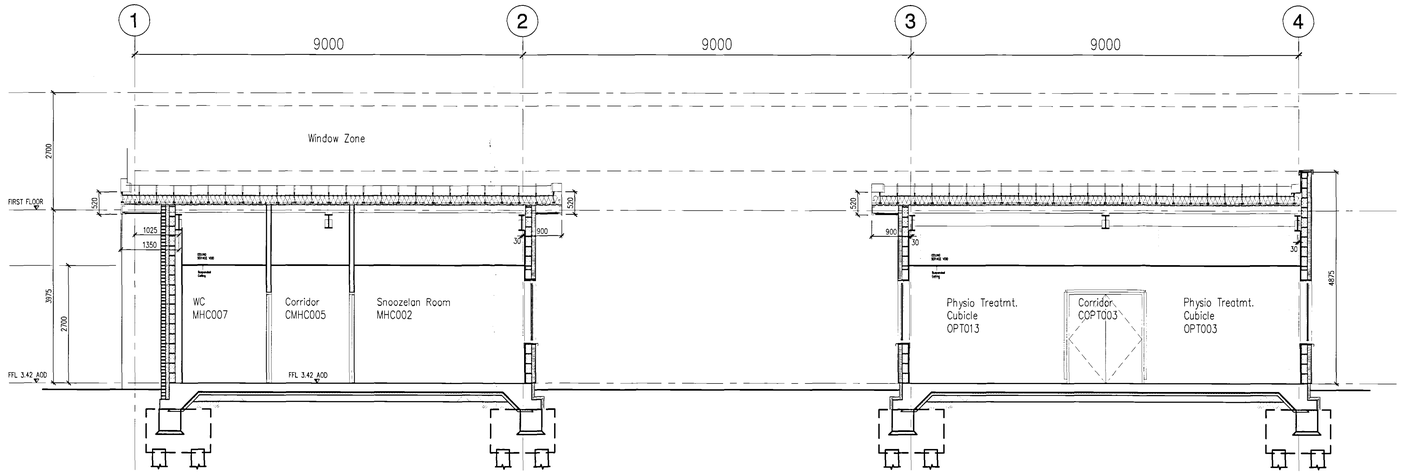



Section A–A through MHC & OPT depts

Scale 1:100

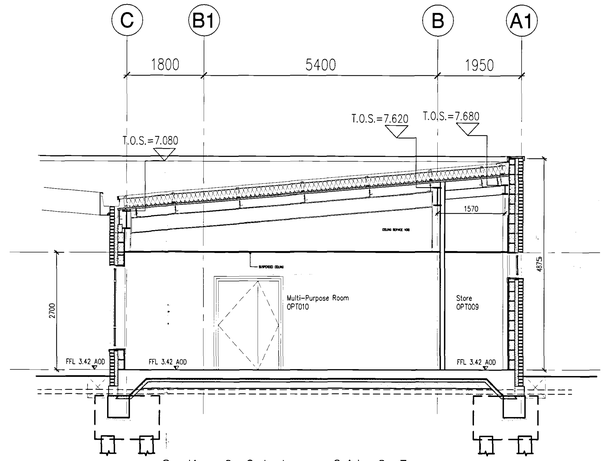


Section C–C between Grids 2–3

Scale 1:100

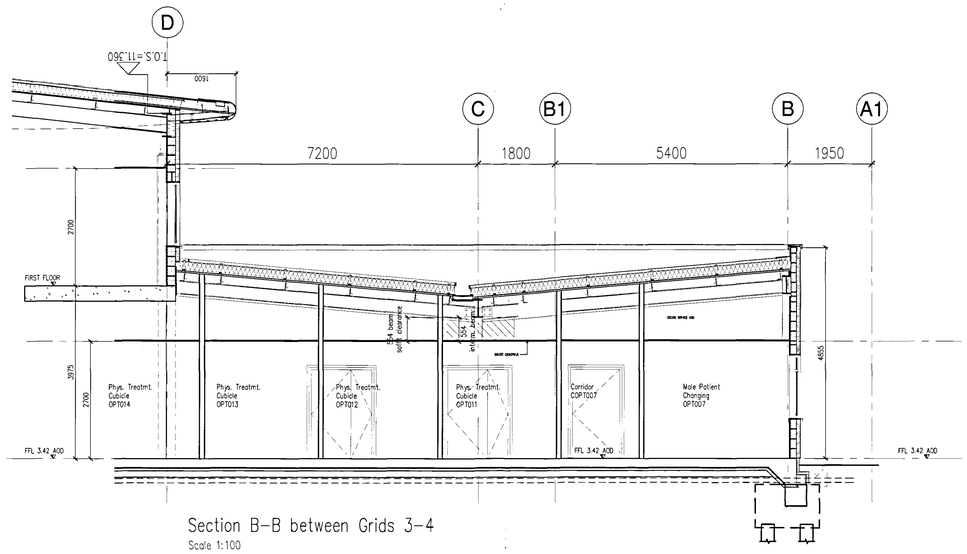

Section B–B between Grids 3–4

Scale 1:100

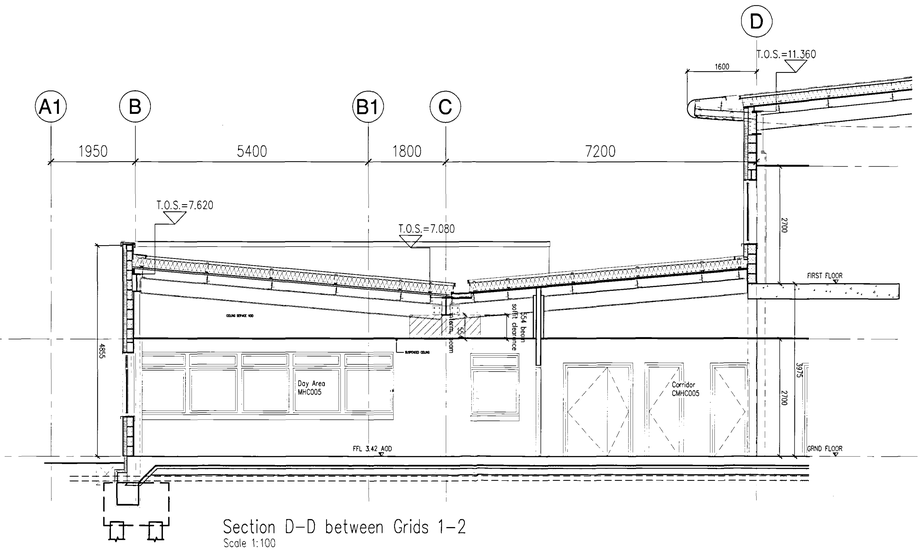

Section D–D between Grids 1–2

Scale 1:100

SHDC
Planning & Development
– 5 DEC 2008
Ref: 124/08

EXTENSION OF TIME


consultants

notes

1. PROJECTING EAVES PROFILES & PARAPETS TO BE CONFIRMED.
2. TOP OF STEEL LEVELS TO BE CONFIRMED AS SUITABLE BY STRUCTURAL ENGINEER.

rev	date	by	app.	description
1	05.09.2007.06		ST	GENERAL REVISION AND UPDATE FOR STEELWORK
2	17.09.2007.06		ST	REVISED PARAPET DETAIL ON SECTION CC
3	19.09.2007.06		ST	GENERAL COORDINATION OF STRUCTURAL STEELWORK FOLLOWING STRUCTURAL ENGINEERS REVISIONS
4	26.09.2007.06		ST	SECTION BB DOOR COORDINATING REVISION
5	30.11.08	ST	GC	ISSUED FOR PLANNING RESERVED MATTERS

location

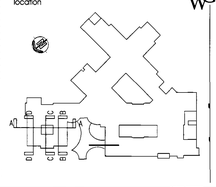

Watkins Gray International LLP — Architects
Colechurch House, 1 London Bridge Walk, LONDON, SE1 2SX
tel. 020 7940 8400 fax. 020 7940 8444 mail@wgi.co.uk

Project Title
SOUTH HOLLAND COMMUNITY HOSPITAL
LINCOLNSHIRE

Drawing Title
BUILDERS WORK SECTIONS
MHO/PHYSIO AREA – SECTS A,B,C & D

Drawn	Checked by	Scale
ST	RAM	1:50
Level	Plan	Date
–	–	15/06/07

Project No. 104030.3 | Drawing No. B607 | Version 5

DATE PLOTTED : 29/11/2008 [14:41]
SAVE AS NAME : K:\projects\104030.3 arena\03_architects\drawings\b_arena\104030.3_b607.dwg
XREF'S ATTACHED :
BIRTSHOCKS : 104030-SE-Detail 2 | 104030.3-Ground Floor Envelope |