

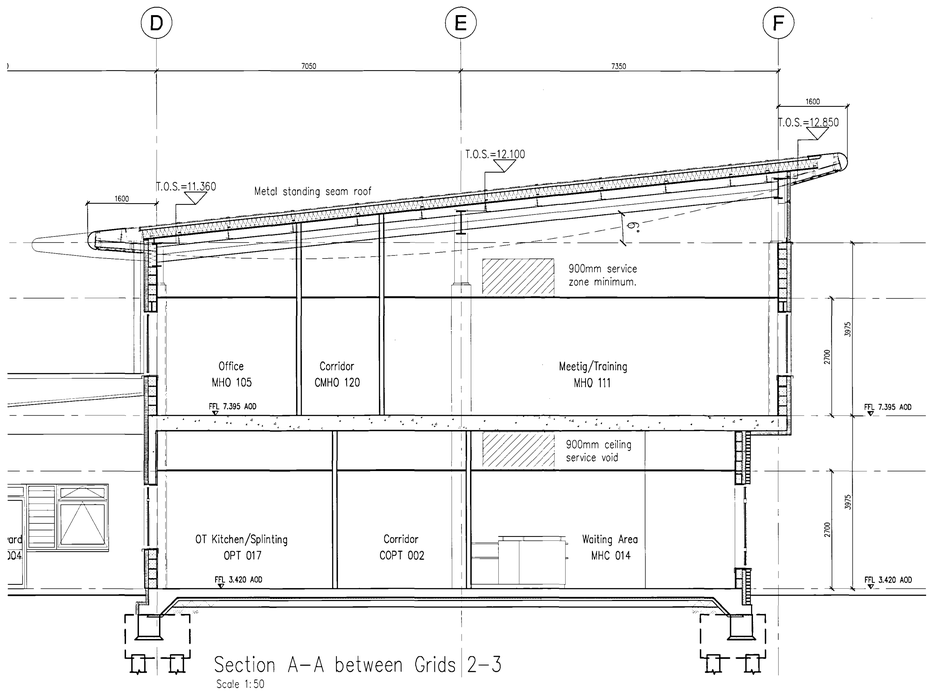



Section A–A between Grids 2–3
Scale 1:50

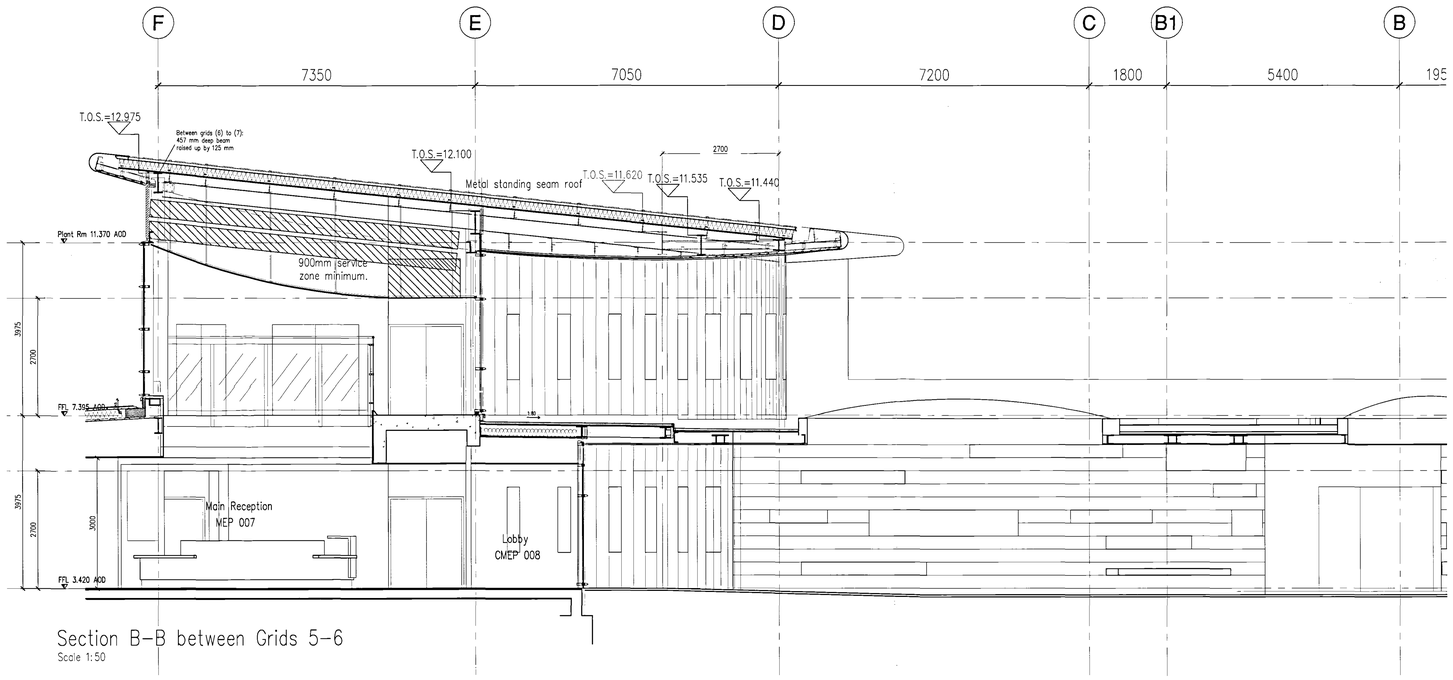

Section B–B between Grids 5–6
Scale 1:50

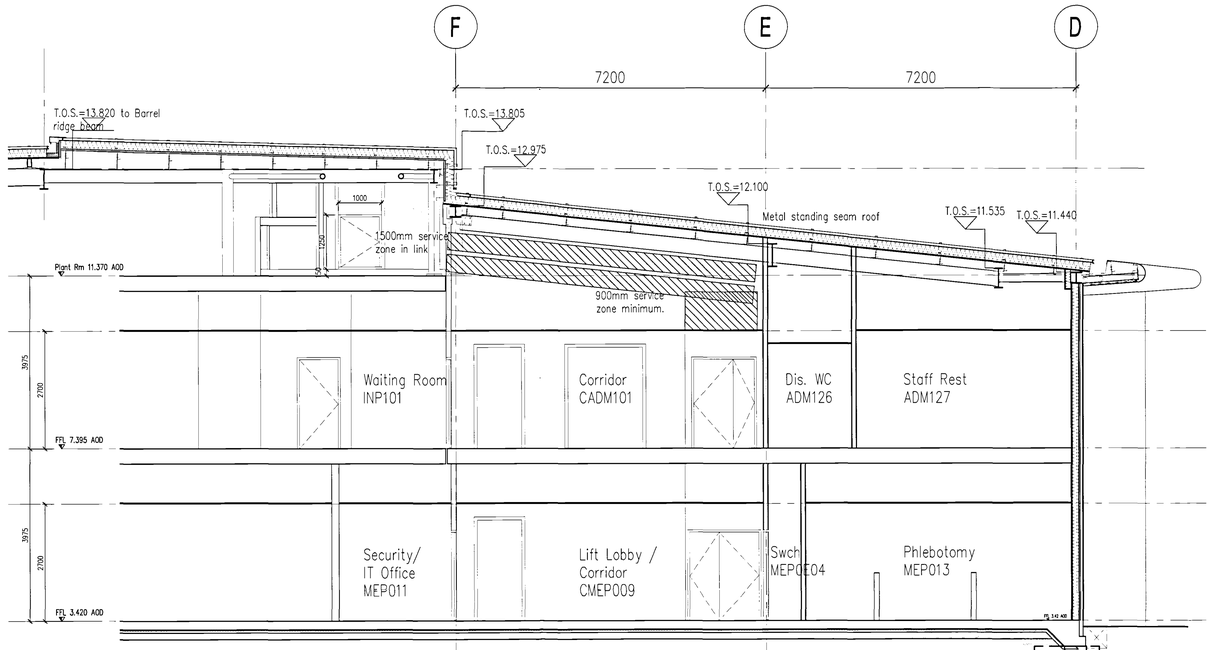

Section C–C between Grids 6–7
Scale 1:50

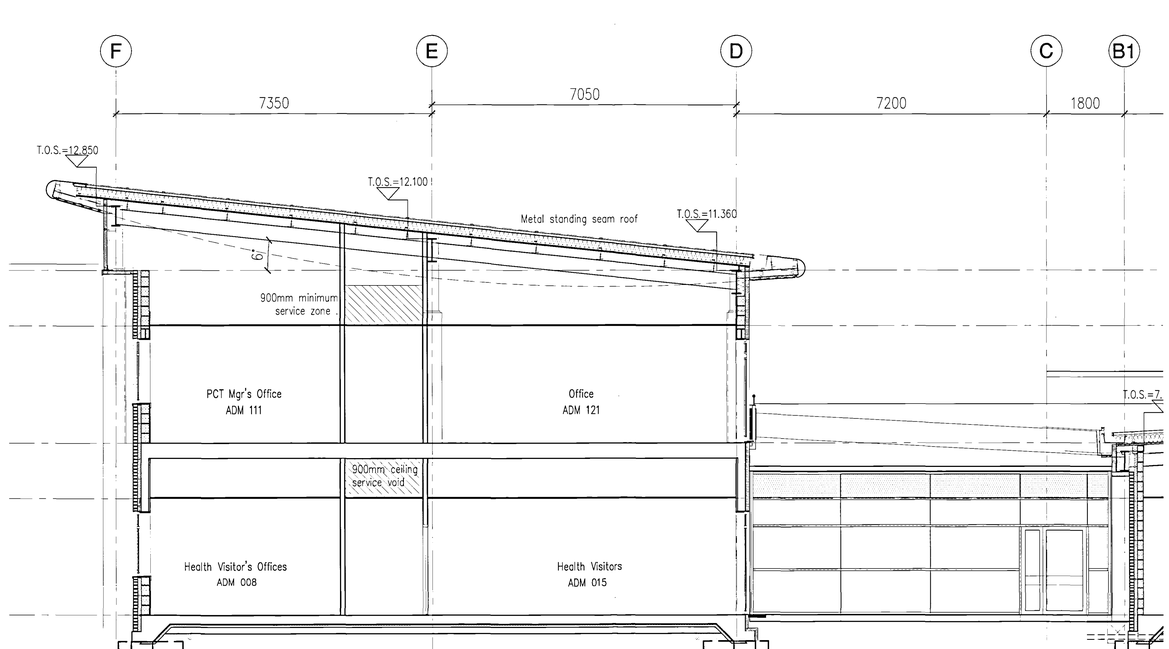

Section D–D between Grids 9–10
Scale 1:50

DEEMED PLANS


SHDC
Planning & Development
- 5 DEC 2008
Ref: 1244/08

consultants

notes
1. PROJECTING EAVES PROFILES & PARAPETS TO BE CONFIRMED.
2. TOP OF STEEL LEVELS TO BE CONFIRMED AS SUITABLE BY STRUCTURAL ENGINEER.

rev	date	by	app.	description
1	25.11.08	ST	DG	ISSUED FOR PLANNING RESERVED MATTERS

location

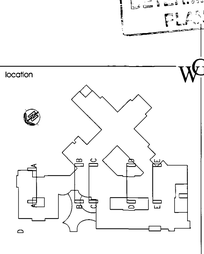

Watkins Gray International LLP Architects
Colechurch House, 1 London Bridge Walk, LONDON, SE1 2SX
tel. 020 7940 8400 fax. 020 7940 8444 mail@wgi.co.uk

Project Title
SOUTH HOLLAND COMMUNITY HOSPITAL
LINCOLNSHIRE

Drawing Title
BUILDERS WORK SECTIONS
FRONT BUILDING – SECTS A,B,C & D

Drawn	Checked	Scale
DG	RAM	1:50
Issue	Rev.	Date
–	–	09/08/2007

Project No.	Drawing No.	Revision
104030.3	B608	1

DATE PLOTTED : 20/11/2008 [14:43]
DWG FILENAME : e:\projects\104030.3 arena\01_architecture\2dwgs\plans\b\b_series\104030.3_b608.dwg
REFERENCES : 104030-SE-Detail 3 | arena\01_architecture\2dwgs\plans\b\b_series\104030.3_b608.dwg