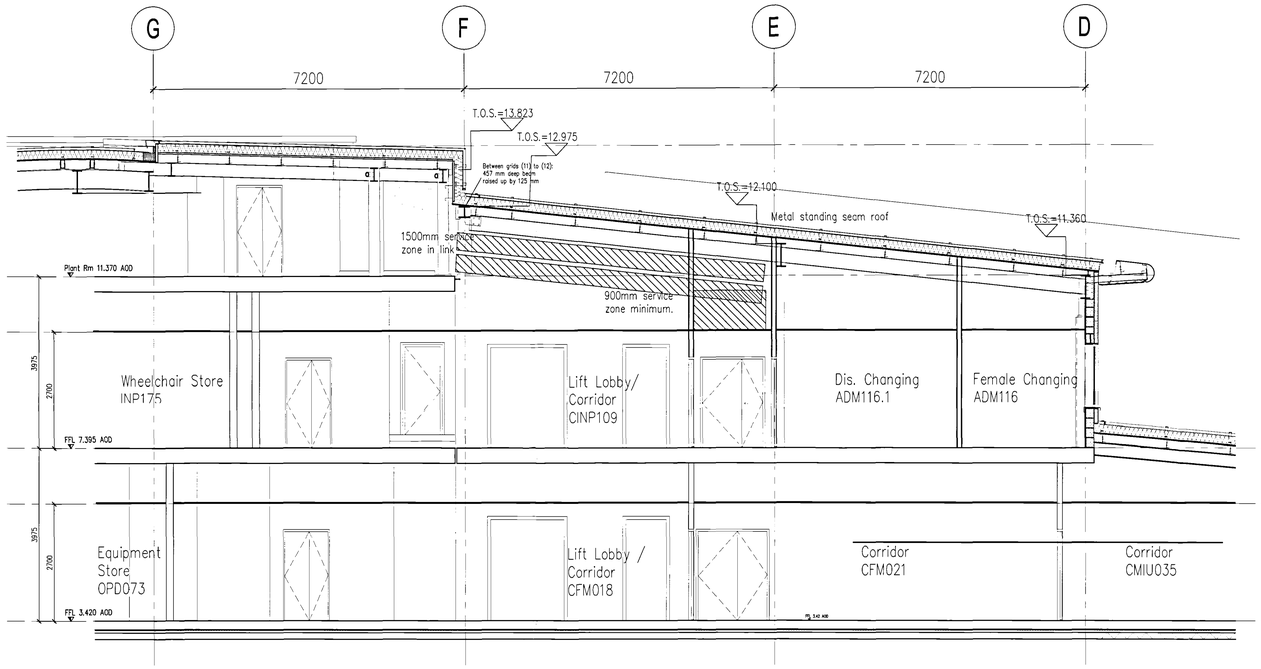
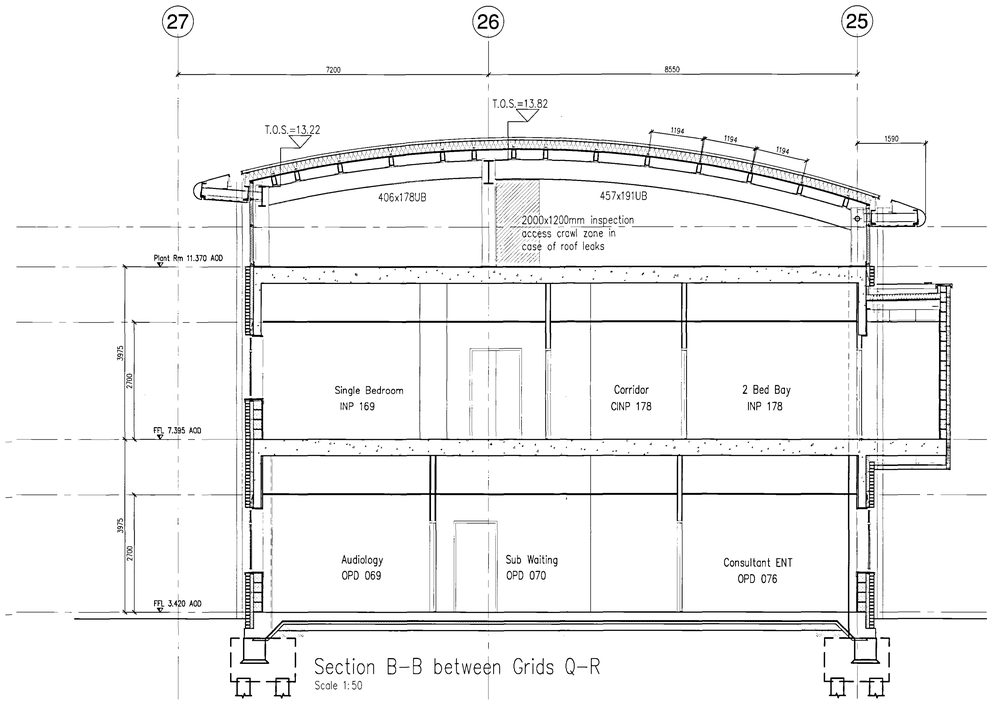
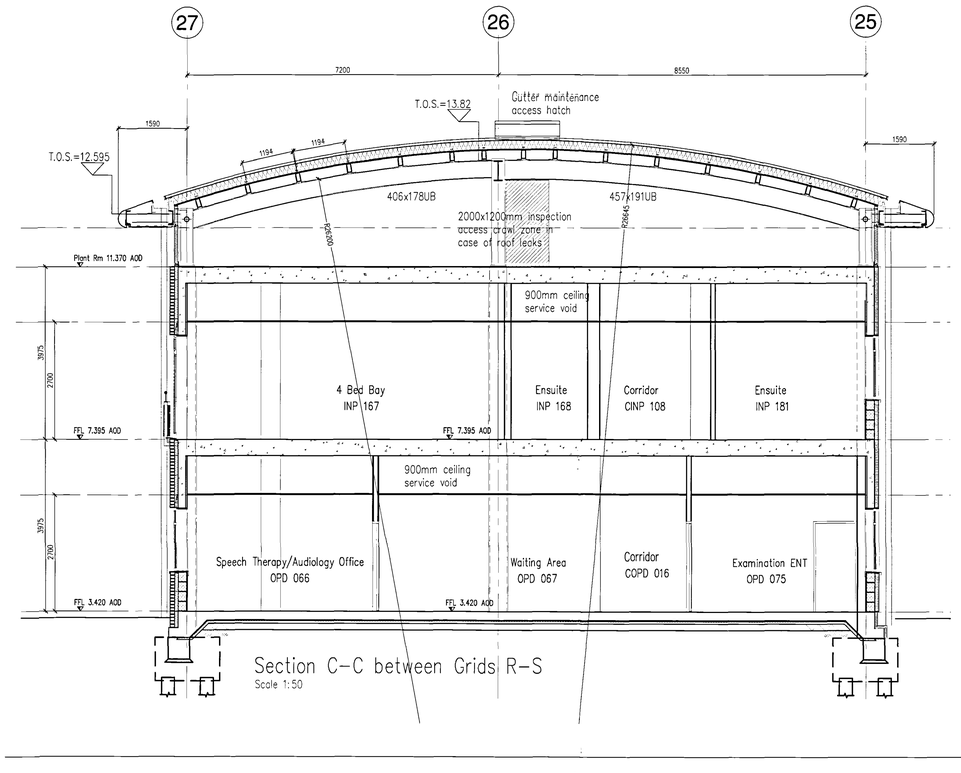




Section A–A between Grids 11–12
Scale 1:100





Section B–B between Grids Q–R
Scale 1:50



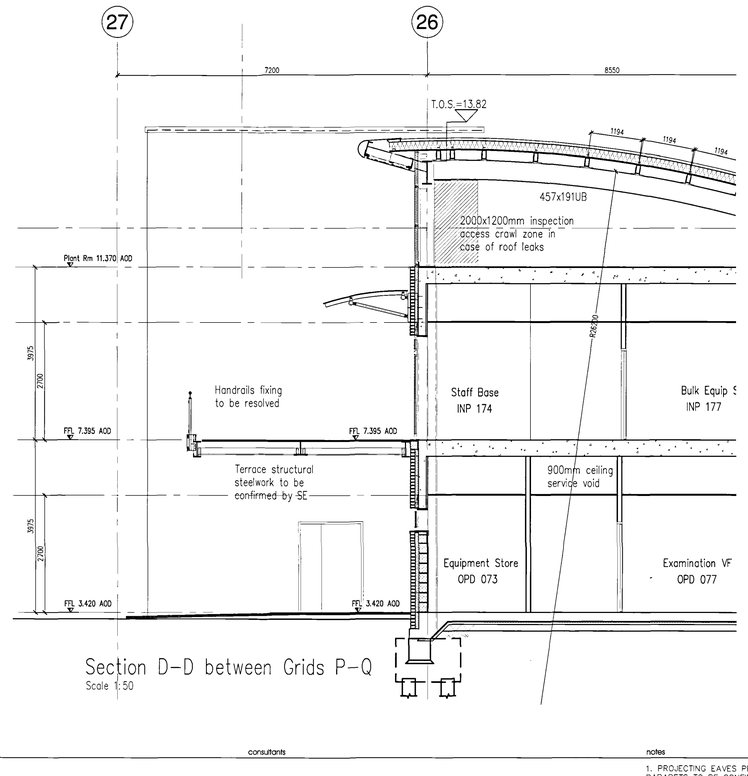
Section C–C between Grids R–S
Scale 1:50



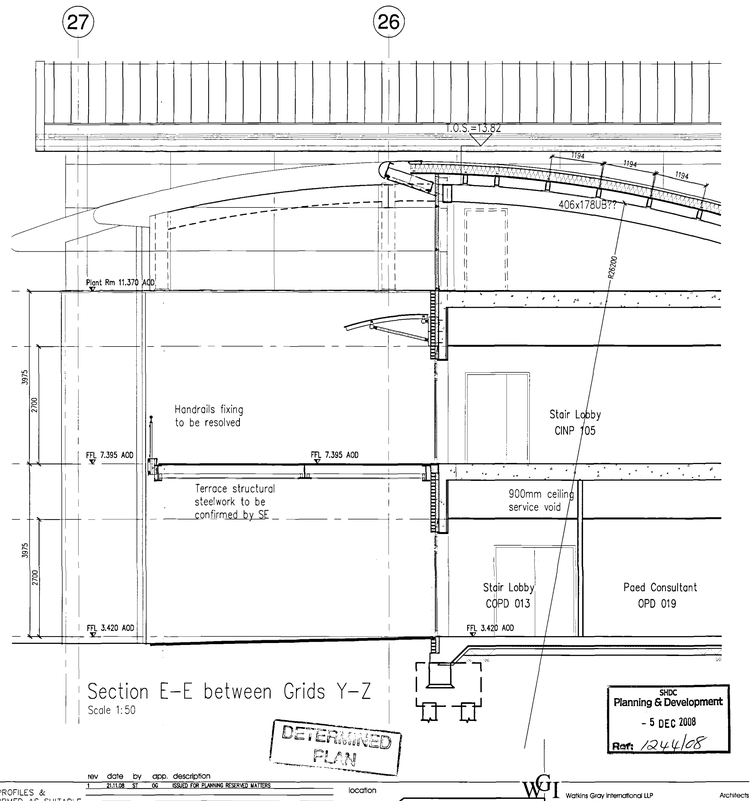
Section D–D between Grids P–Q
Scale 1:50




Section E–E between Grids Y–Z
Scale 1:50

SHDC
Planning & Development
- 5 DEC 2008
Ref: 1244/08

DETERMINED PLAN


consultants

notes

1. PROJECTING EAVES PROFILES & PARAPETS TO BE CONFIRMED AS SUITABLE BY STRUCTURAL ENGINEER.
2. TOP OF STEEL LEVELS TO BE CONFIRMED AS SUITABLE BY STRUCTURAL ENGINEER.
3. SUPPORT FRAME FOR INSULATED PANELS TO BE CONFIRMED BY STRUCTURAL ENGINEER.

| rev | date | by | app. | description |
|---|---|---|---|---|
| 1 | 20.11.08 | ST | DC | ISSUED FOR PLANNING RESERVED MATTERS |

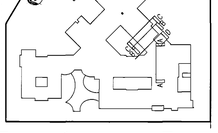location




WGI
Watkins Gray International LLP
Architects
Colechurch Houses, 1 London Bridge Walk, LONDON, SE1 2SX
tel. 020 7940 8400 fax. 020 7940 8444 mail@wgi.co.uk


Project Title
SOUTH HOLLAND COMMUNITY HOSPITAL
LINCOLNSHIRE

Drawing Title
BUILDERS WORK SECTIONS
CRUCIFORM 1 – SECTS A,B,C, D & E

| Drawn | Checked by | Scale |
|---|---|---|
| DD | RAM | 1:50 |
| Issue | Plan | Date |
| – | – | 09/08/2007 |
| Project No. | Drawing No. | Revision |
| 104030.3 | B609 | 1 |


DATE PLOTTED - 20/11/2008 (16:47)
PLOTTED BY - K:\projects\104030 3 area\05 Architects\drawings\rvt_issue\104030_b609.dwg
DWG FILENAME -
XREFS/OBJECTS - Sections_detailed 5 ; 104030-SK-Detail 3 ; 104030_Ground Floor Overlays ;