

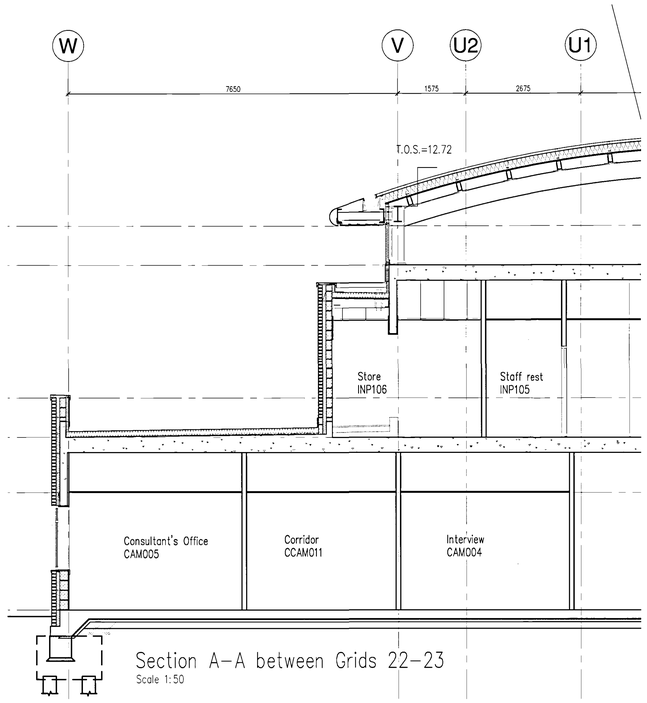



Section A–A between Grids 22–23
Scale 1:50

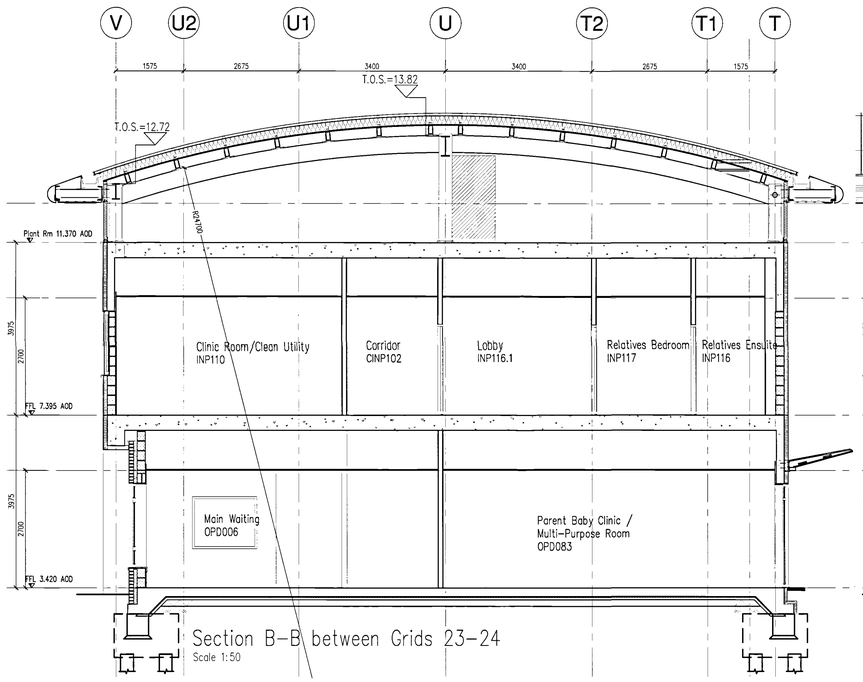


Section B–B between Grids 23–24
Scale 1:50

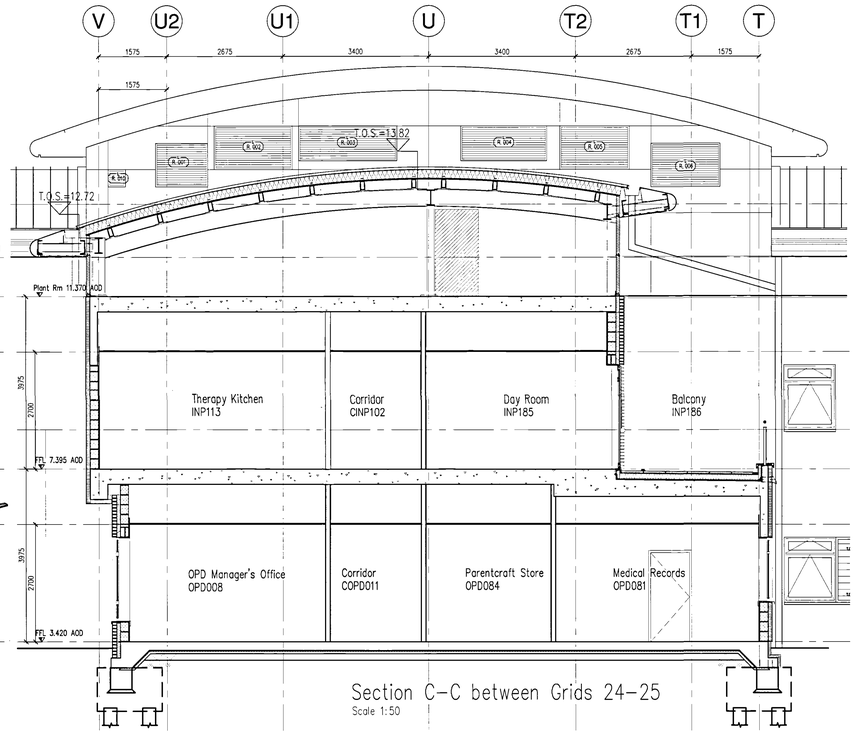

Section C–C between Grids 24–25
Scale 1:50

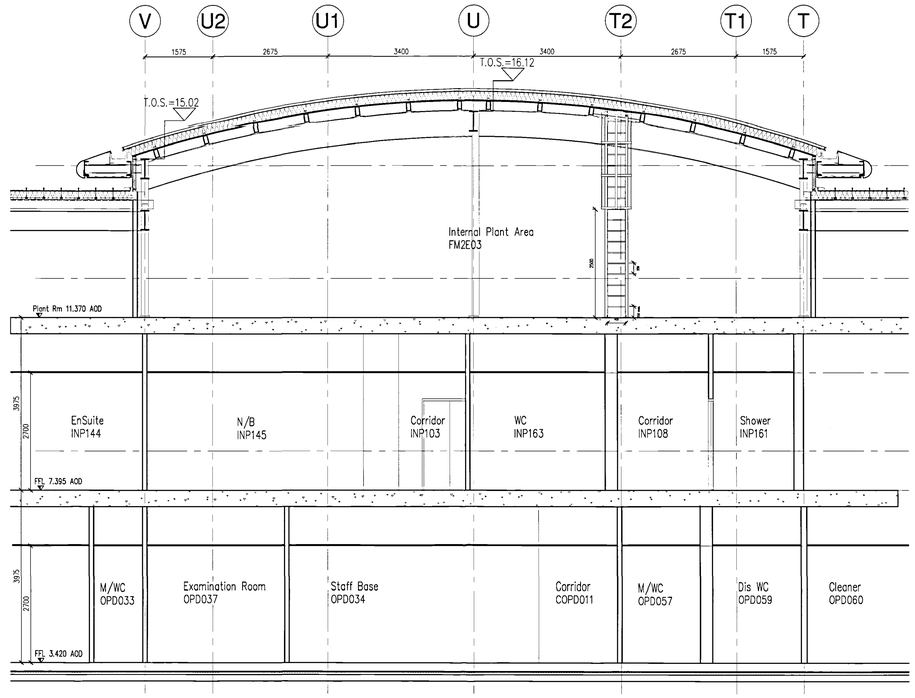

Section D–D between Grids 25–26
Scale 1:50

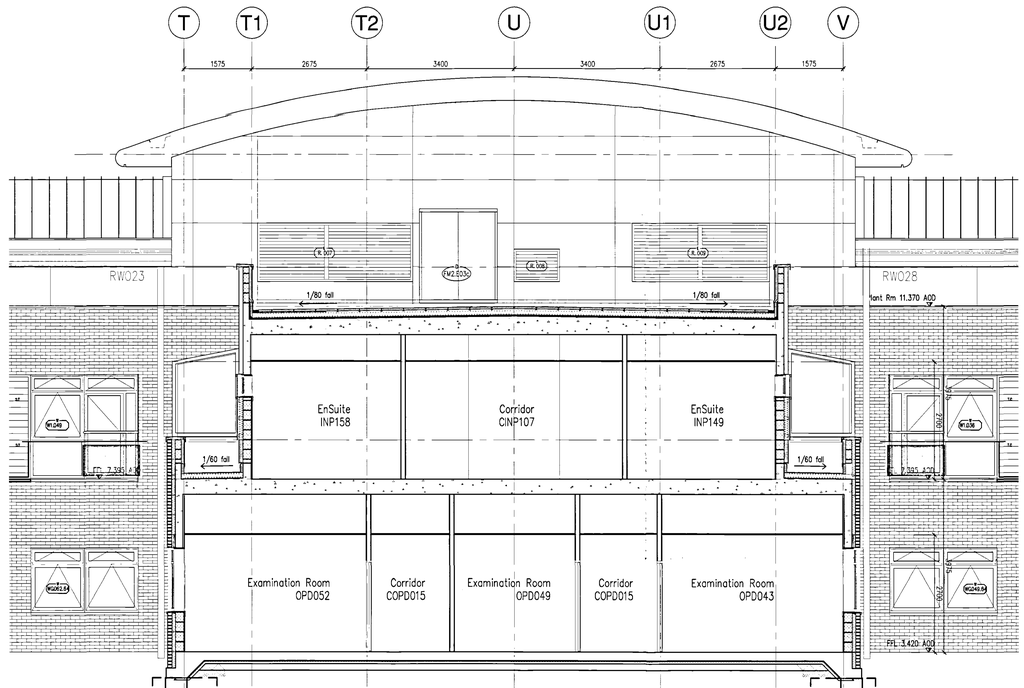

Section E–E between Grids 28–29
Scale 1:50

SHDC
Planning & Development
- 5 DEC 2008
Ref: 1244/08

DETERMINED PLAN


consultants

notes

1. PROJECTING EAVES PROFILES & PARAPETS TO BE CONFIRMED AS SUITABLE BY STRUCTURAL ENGINEER.
2. TOP OF STEEL LEVELS TO BE CONFIRMED AS SUITABLE BY STRUCTURAL ENGINEER.
3. SUPPORT FRAME FOR INSULATED PANELS TO BE CONFIRMED BY STRUCTURAL ENGINEER.

rev	date	by	app.	description
1	20.08.2007	ST		SECTION AA COMPLETED
2	13.11.2007	SG	ST	DOOR/WIN POSITIONS, NUMBERS AND SIZES REVISED AS PER MWE ENG.
3	21.11.08	ST	GC	ISSUED FOR PLANNING RESERVED MATTERS

location

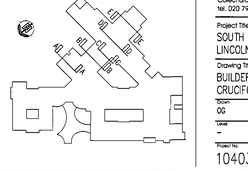

Watkins Gray International LLP
Colechurch House, 1 London Bridge Walk, LONDON, SE1 2SX
tel. 020 7940 8400 fax. 020 7940 8444 mail@wgi.co.uk
Architects

Project Title
SOUTH HOLLAND COMMUNITY HOSPITAL
LINCOLNSHIRE

Drawing Title
BUILDERS WORK SECTIONS
CRUCIFORM 2 – SECTS A,B,C, D & E

Status	Checked by	Scale
00	RAM	1:50
Level	Plan	Date
–	–	09/08/2007

Project No. 104030.3 | Drawing No. B610 | Revision 3

DATE PLOTTED: 15/08/2007 [10:54]
SAVED BY: ST
SAVED AS: R:\projects\104030.3 shared\03_architecture\drawings\dwg_arwork\104030.3_B610.dwg
REFERENCES: 104030.3_Ground Floor Envelope + Sections_detail 2 ;