
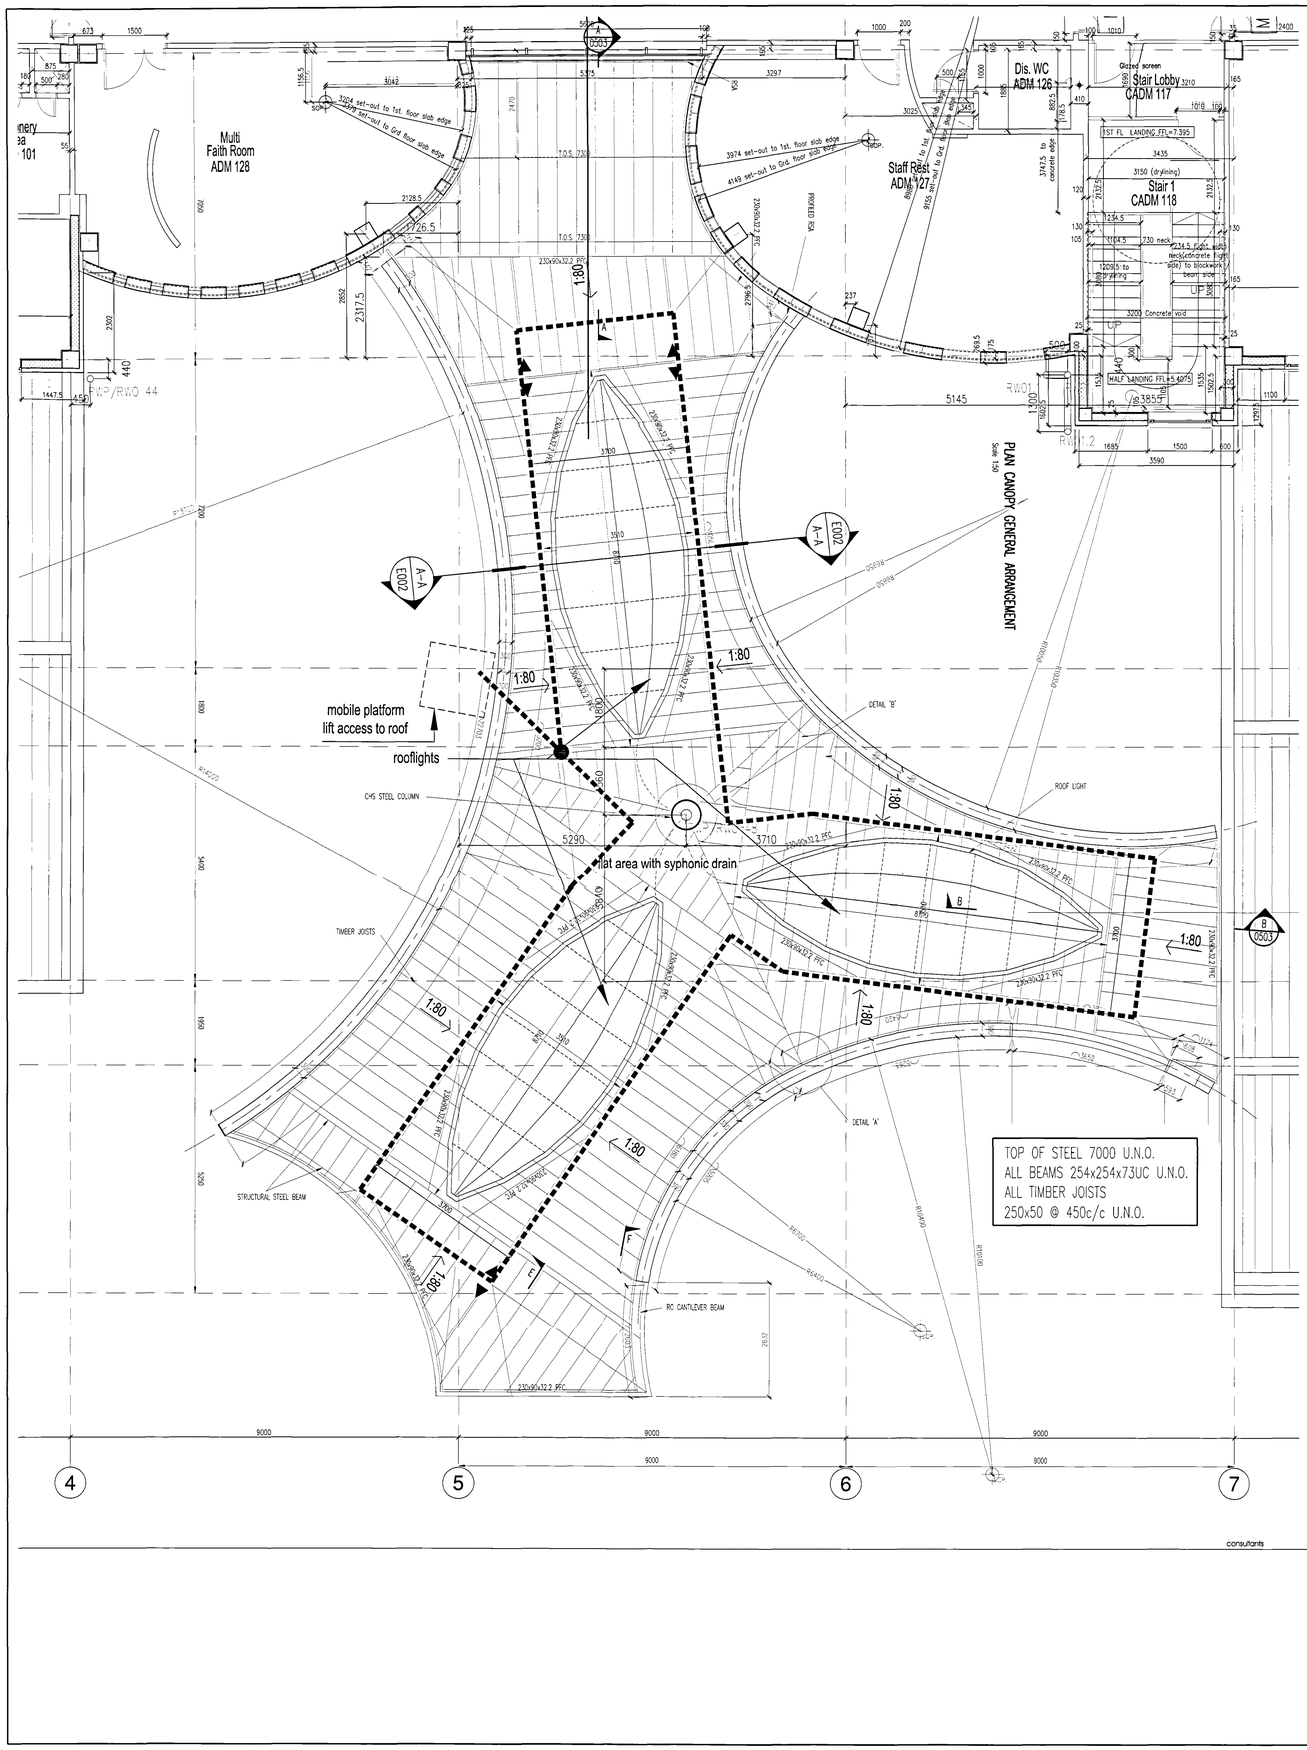


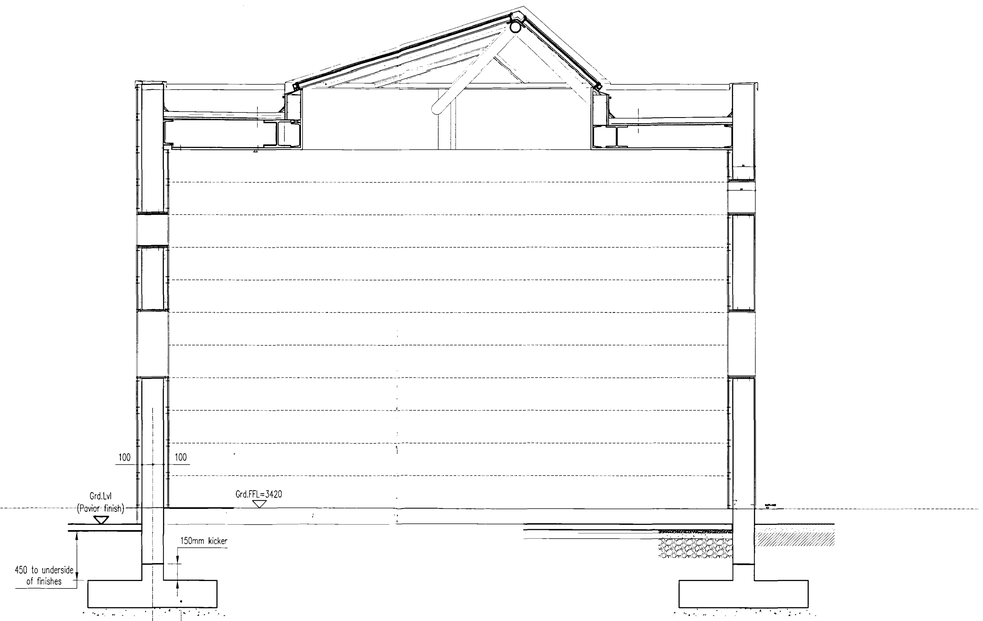

SECTION THROUGH CANOPY
SC 1:20

consultants

notes

rev	date	by	app.	description

location

CONSTRUCTION ISSUE

SHDC
Planning & Development
- 5 DEC 2008
Ref: 1244/08

DETERMINED PLAN

WGJ
Watkins Gray International LLP — Architects
Colechurch House, 1 London Bridge Walk, LONDON, SE1 2SX
tel. 020 7940 8400 fax. 020 7940 8444 mail@wgi.co.uk

Project Title
SOUTH HOLLAND COMMUNITY HOSPITAL
LINCOLNSHIRE

Drawing Title
ENTRANCE CANOPY
ROOF LAYOUT AND DETAILED SECTION

Drawn	Checked by	Scale
OG	ST	1:50
Level	Plan	Date
0	–	19/12/2007
Project No.	Drawing No.	Revision
104030.3	E002	–

DATE PLOTTED : 12/12/2007 [13:08]
DATE SAVED : 12/12/2007 [13:08]
SAVED AS : N:\Projects\104030 - SHDC - Holland Park\03 Drawings\Working Drawings\104030_E002.dwg
REVISIONS : 104030-wgi-01 : 104030-wgi-02 : 104030-wgi-03 : Portions applied : 104030-wgi-04 : Portions applied : 104030-wgi-05 : 104030_Revised Floor Envelope : 104030-wgi-06 : 104030_Revised Floor Envelope : 104030-wgi-07 :