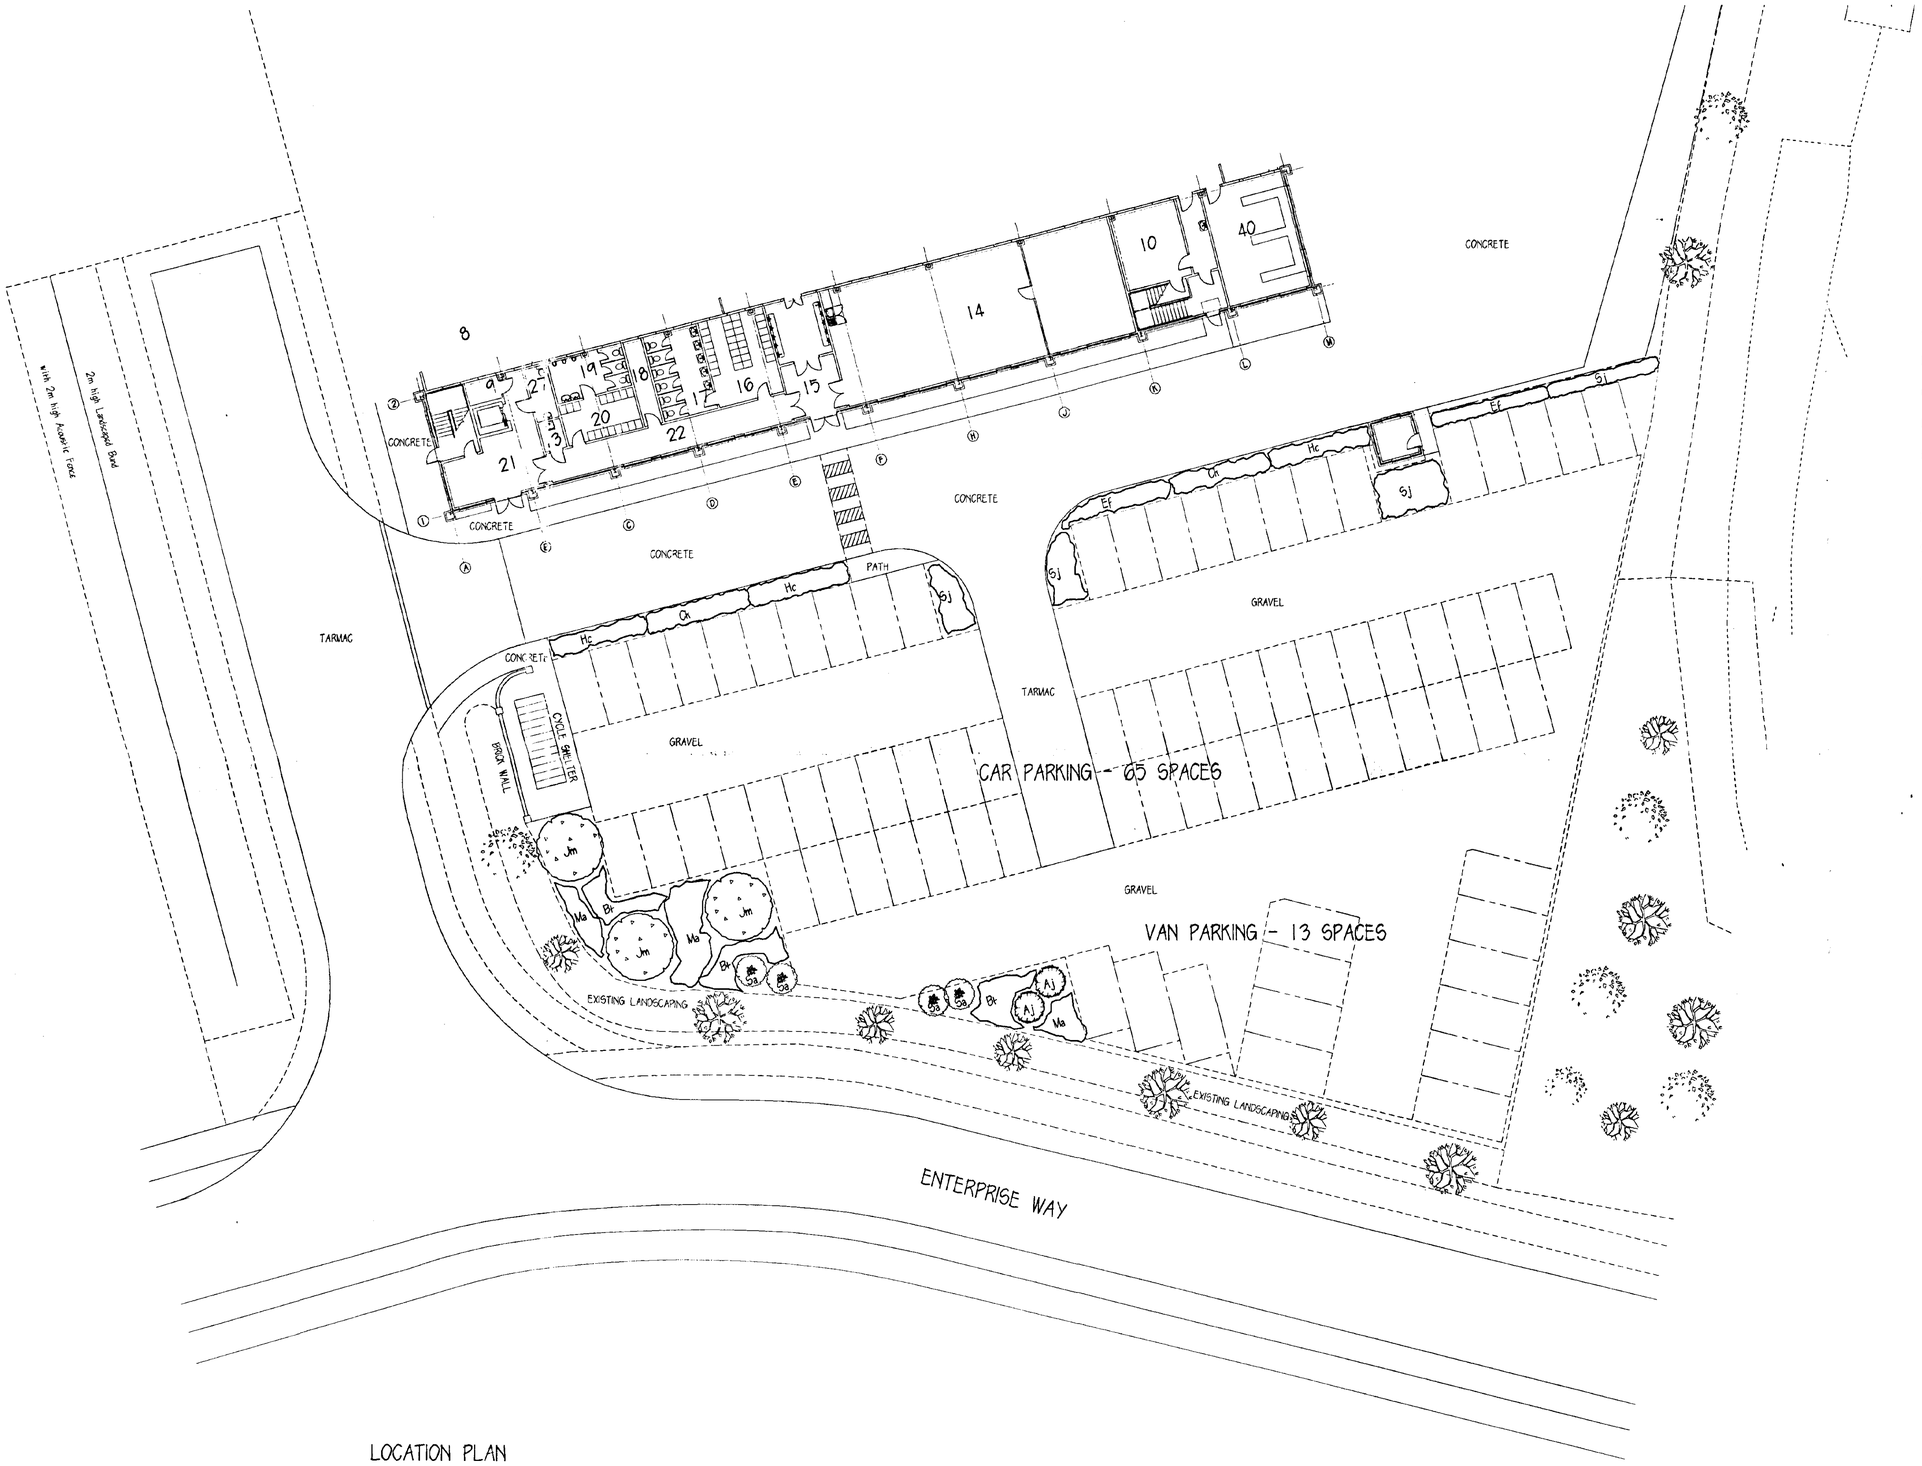


LOCATION PLAN

N

LANDSCAPING SPECIES

Aj	AUCUBA JAPONICA - CROTONIFOLIA	SPREAD 1.750m	HEIGHT 2.000m
Bt	BERBERIS THUNBERGII - AUREA	SPREAD 0.750m	HEIGHT 0.750m
Ch	CAMPROSMA x KIRKII - VAREGATA	SPREAD 1.200m	HEIGHT 0.700m
Ef	ELLONYMUS FORTUNEI - EMERALD IN GOLD	SPREAD 0.900m	HEIGHT 0.600m
Hc	HYPERICUM CALYCINUM - AARONS BEARD	SPREAD 1.500m	HEIGHT 0.300m
Jm	ACER PALMANTUM - GARNET	SPREAD 4.000m	HEIGHT 4.000m
Ma	MAHONIA AQUIFOLIUM - OREGAN GRAPE	SPREAD1.500m	HEIGHT 1.000m
Ss	SORBUS ACUPARIA	SPREAD 7.000m	HEIGHT 10.000m
Sj	SKIMMIA JAPONICA - FRUCTO ALBA	SPREAD 0.750m	HEIGHT 0.750m

Langwith Design Associates

Architectural Design Consultants
registered office
72 Church Street
Holbeach
Spalding
Lincolnshire PE12 7LL
telephone: Holbeach (01406) 425766
fax: Holbeach (01406) 425766

Amendments

SOUTH HOLLAND DC
HOUSING & PLANNING
15 DEC 1998
Ref: 1245/98

© Copyright

Client
EMPIRE WORLD TRADE LTD.

DETERMINED PLAN

Project
GRAIN SILO STORE AND PACKHOUSE.

Drawing
LANDSCAPING TO CAR PARK.

Scale		Drawn	Checked
1:200		A.D.H.	G.R.H.
Date	No.		Ref.
DEC'98	LDA/045/30		