


40mm HOT ROLLED ASPHALT SURFACE COURSE TO BS 594
DESIGNATION 55% 0/14 ON
60mm HOT ROLLED ASPHALT BINDER COURSE TO BS 594
CONTAINING 40/60. PEN PAVING GRADE BITUMEN ON
125mm HOT ROLLED ASPHALT ROADBASE ON 340mm DoT TYPE 1
SUB-BASE ON TERRAM 1000 OR SIMILAR APPROVED GEOTEXTILE
LAYER. ASSUMED CBR OF 2%

CBR Value	Sub-Base Thickness
LESS THAN 1%	710mm DoT Type 1
2%	340mm DoT Type 1
4%	260mm DoT Type 1*
ABOVE 5%	230mm DoT Type 1*

* INDICATES GEOSYNTHETIC LAYER NOT REQUIRED


CAR-PARK CONSTRUCTION DETAIL

SCALE 1:25 MINIMUM ROAD CONSTRUCTION 450mm FOR FROST SUSCEPTIBILITY

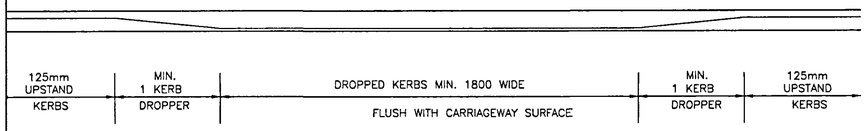


PEDESTRIAN/DISABLE CROSSINGS

N.T.S

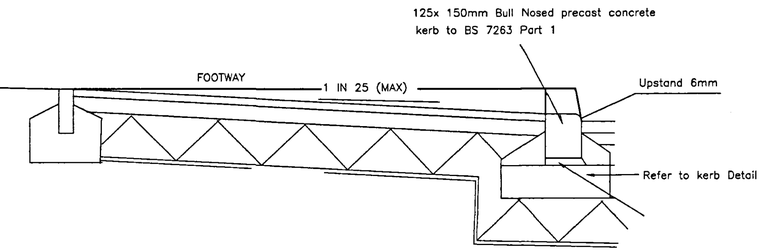


SECTION Y-Y TO PEDESTRIAN CROSSINGS

1 : 20

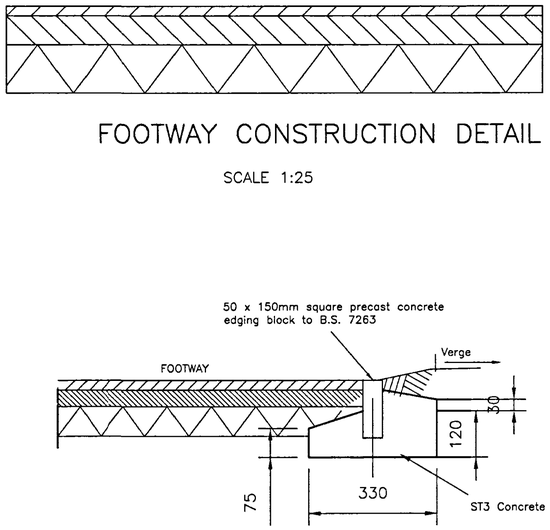

PCC EDGING DETAIL

1 : 25

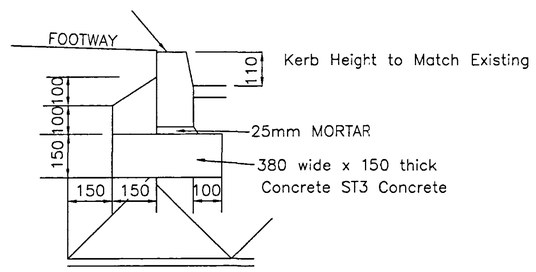

PCC HALF BATTERED KERB DETAIL

1 : 25



FOOTWAY CONSTRUCTION DETAIL

SCALE 1:25

NOTES

1. This drawing to be read with all relevant drawings and specifications.

AMENDED PLAN
Ref. A1

SHDC Planning & Development
21 JAN 2009
Ref: 1251/08

REV	DATE	REMARKS
A	01.07.08	Updated to "For Construction"

STATUS FOR CONSTRUCTION

SIDEBOTTOM RICHARDSON CHENG LTD
CONSULTING STRUCTURAL AND CIVIL ENGINEERS
15 HIGH STREET, SPALDING, LINCS. PE11 1TW
TEL: (01775) 712690
FAX: (01775) 712635
E-MAIL: srcl@srcl.co.uk

PROJECT
Roythornes Solicitors
New Enterprise Way
Spalding

TITLE
Highway Details

DATE	June 08	SCALE	1/25 (@A1)
DRAWN	HP	CHECKED	
DESIGN	HP	FILENAME	32507-105

DRG No. 32507/105 REV A

DETAILS ON THIS DRAWING ARE COPYRIGHT OF SIDEBOTTOM RICHARDSON CHENG LIMITED.THIS IS A CONFIDENTIAL DOCUMENT AND MUST NOT BE COPIED, USED OR DIVULGED IN ANY WAY WITHOUT PRIOR WRITTEN CONSENT