



602

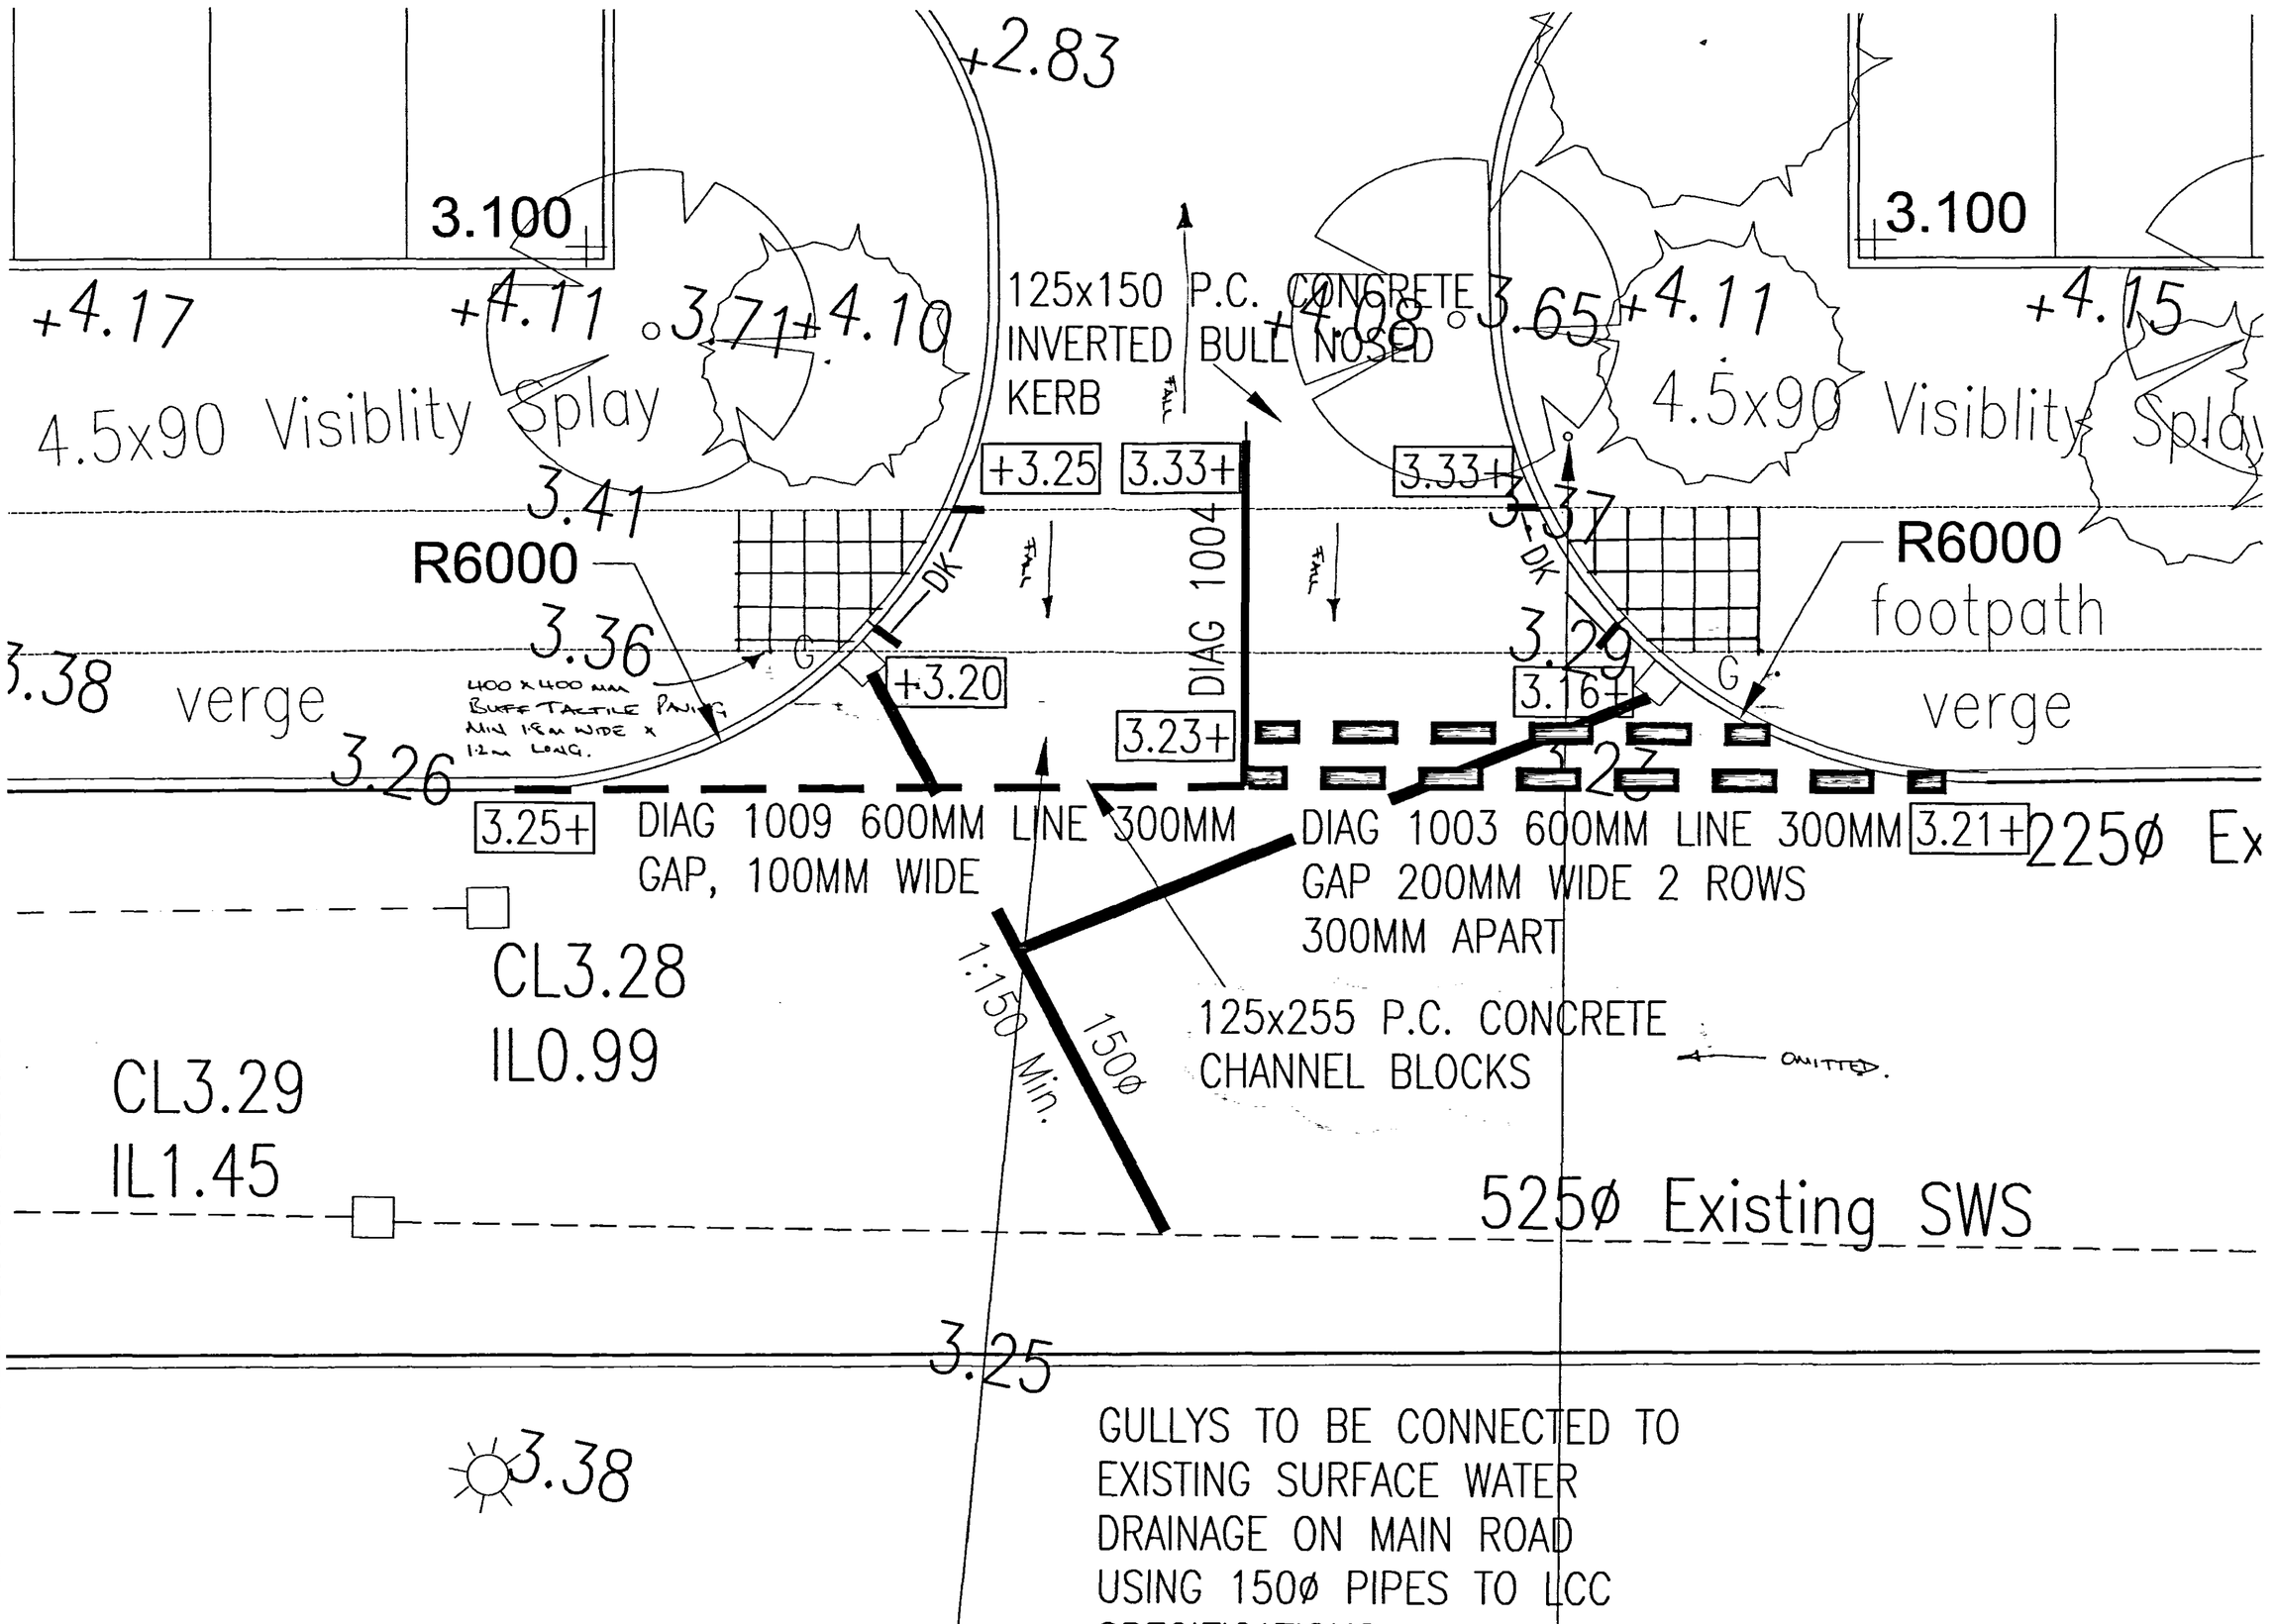


GIVE WAY SIGN REF. MOUNTING HEIGHT 2100
CORNER EDGE TO BE PLACED 500mm FROM KERB FACE.

602–GIVE WAY COMPLIANCE

NOTES

1. THIS DRAWING TO BE READ IN CONJUNCTION WITH ALL OTHER DARWINGS AND SPECIFICATIONS.
2. ALL KERBS TO BE TO BS 7263 PART 1.
3. THE SPECIFICATIONS IN ALL RESPECT SHALL BE THE CURRENT 'DEVELOPMENT ROAD LAYOUT GUIDE' AND 'DEVELOPMENT ROAD SPECIFICATIONS' PUBLICATIONS IN FORCE IN THE COUNTY AT THE TIME OF CONSTRUCTION.
4. WORKS WITHIN THE HIGHWAY TO BE IN ACCORDANCE WITH THE REQUIREMENTS OF, AND TO THE SATISFACTION OF THE HIGHWAY AUTHORITY (LINCONSHIRE COUNTY COUNCIL).
5. ALL COMPONENTS AND MATERIALS ARE TO BE MANUFACTURED AND SUPPLIED IN ACCORDANCE WITH THE RELEVANT BRITISH STANDARDS, AND LAID AND BACKFILLED IN ACCORDANCE WITH MANUFACTURERS INSTRUCTIONS AND THE RELEVANT BRITISH STANDARDS.
6. THE CONTRACTOR IS RESPONSIBLE AND LIABLE FOR ENSURING THE STABILITY OF THE WORKS AND SERVICES AT ALL STAGES OF CONSTRUCTION.
7. THE CONTRACTOR SHALL, BEFORE COMMENCING THE WORKS, VERIFY ALL SITE AND SETTING OUT DIMENSIONS. THE CONTRACTOR SHALL BE RESPONSIBLE FOR THE TRUE AND PROPER SETTING OUT OF THE WORKS AND FOR THE CORRECTNESS OF THE POSITION, LEVELS, DIMENSIONS, AND ALIGNMENT OF ALL PARTS OF THE WORKS.
8. THE EXCAVATIONS AND SURROUNDING SITE SHALL BE KEPT FREE OF WATER.
9. EXISTING SERVICES ARE TO BE PROTECTED IN ACCORDANCE WITH THE REQUIREMENTS OF THE RELEVANT STATUTORY AUTHORITIES.
10. CONCRETE MIX DESIGNATIONS SHOWN ON THIS DRAWING ARE TO BS: 5328.

40mm HOT ROLLED ASPHALT SURFACE COURSE ON 110mm BINDER COURSE TO LCC SPECIFICATIONS ON FOUNDATIONS

AMENDED PLAN
Ref. A1

DETERMINED PLAN

JHDC Planning & Development
21 JAN 2009
Ref: 125/08

| REV | DATE | REMARKS |
|---|---|---|
| A | 01.07.08 | Updated to "For Construction" |

STATUS FOR CONSTRUCTION

SIDEBOTTOM RICHARDSON CHENG LTD
CONSULTING STRUCTURAL AND CIVIL ENGINEERS
19 HIGH STREET, SPALDING, LINCS. PE11 1TW
TEL: (01775) 712890 FAX: (01775) 713433 E-MAIL: mail@src.co.uk

PROJECT
Roythornes Solicitors
New Enterprise Way
Spalding

TITLE
Adoptable Access

| | | | |
|---|---|---|---|
| DATE | June 08 | SCALE | 1/50 @A1 |
| DRAWN | HP | CHECKED | |
| DESIGN | HP | FILENAME | 32507/101 |

DRG No. 32507/101 REV A

DETAILS ON THIS DRAWING ARE COPYRIGHT OF SIDEBOTTOM RICHARDSON CHENG LIMITED.THIS IS A CONFIDENTIAL DOCUMENT AND MUST NOT BE COPIED, USED OR DIVULGED IN ANY WAY WITHOUT PRIOR WRITTEN CONSENT
DETAILS ON THIS DRAWING ARE COPYRIGHT OF SIDEBOTTOM RICHARDSON CHENG LIMITED.THIS IS A CONFIDENTIAL DOCUMENT AND MUST NOT BE COPIED, USED OR DIVULGED IN ANY WAY WITHOUT PRIOR WRITTEN CONSENT