
Development Site - Wardentree Lane, Wardenpark,

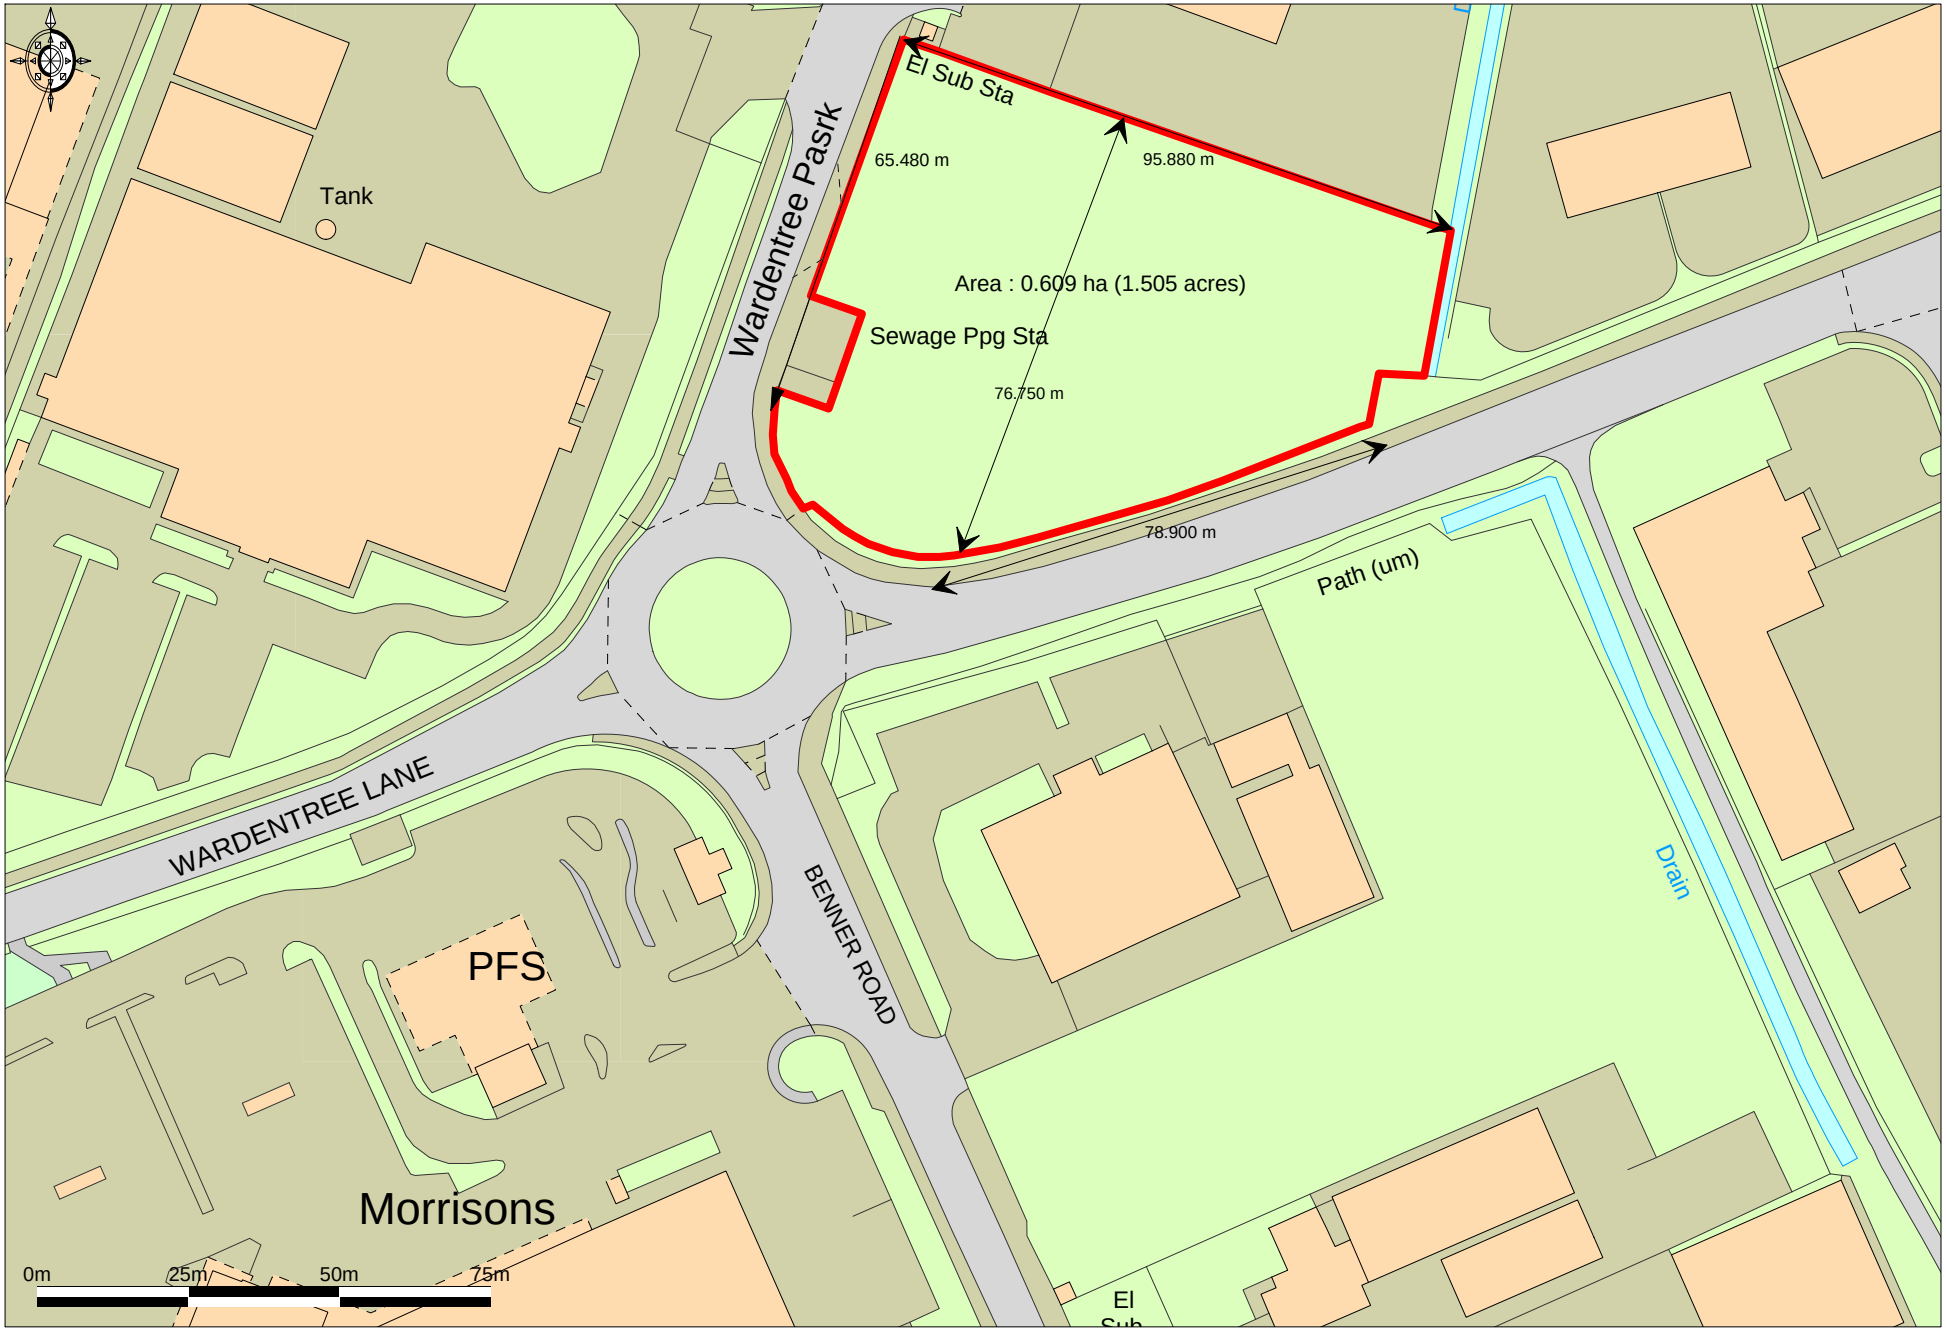

Promap®

Ordnance Survey © Crown Copyright 2017. All rights reserved. Licence number 100022432. Plotted Scale - **1:1250**

Location Plan - Prepared by Barker Storey Matthews